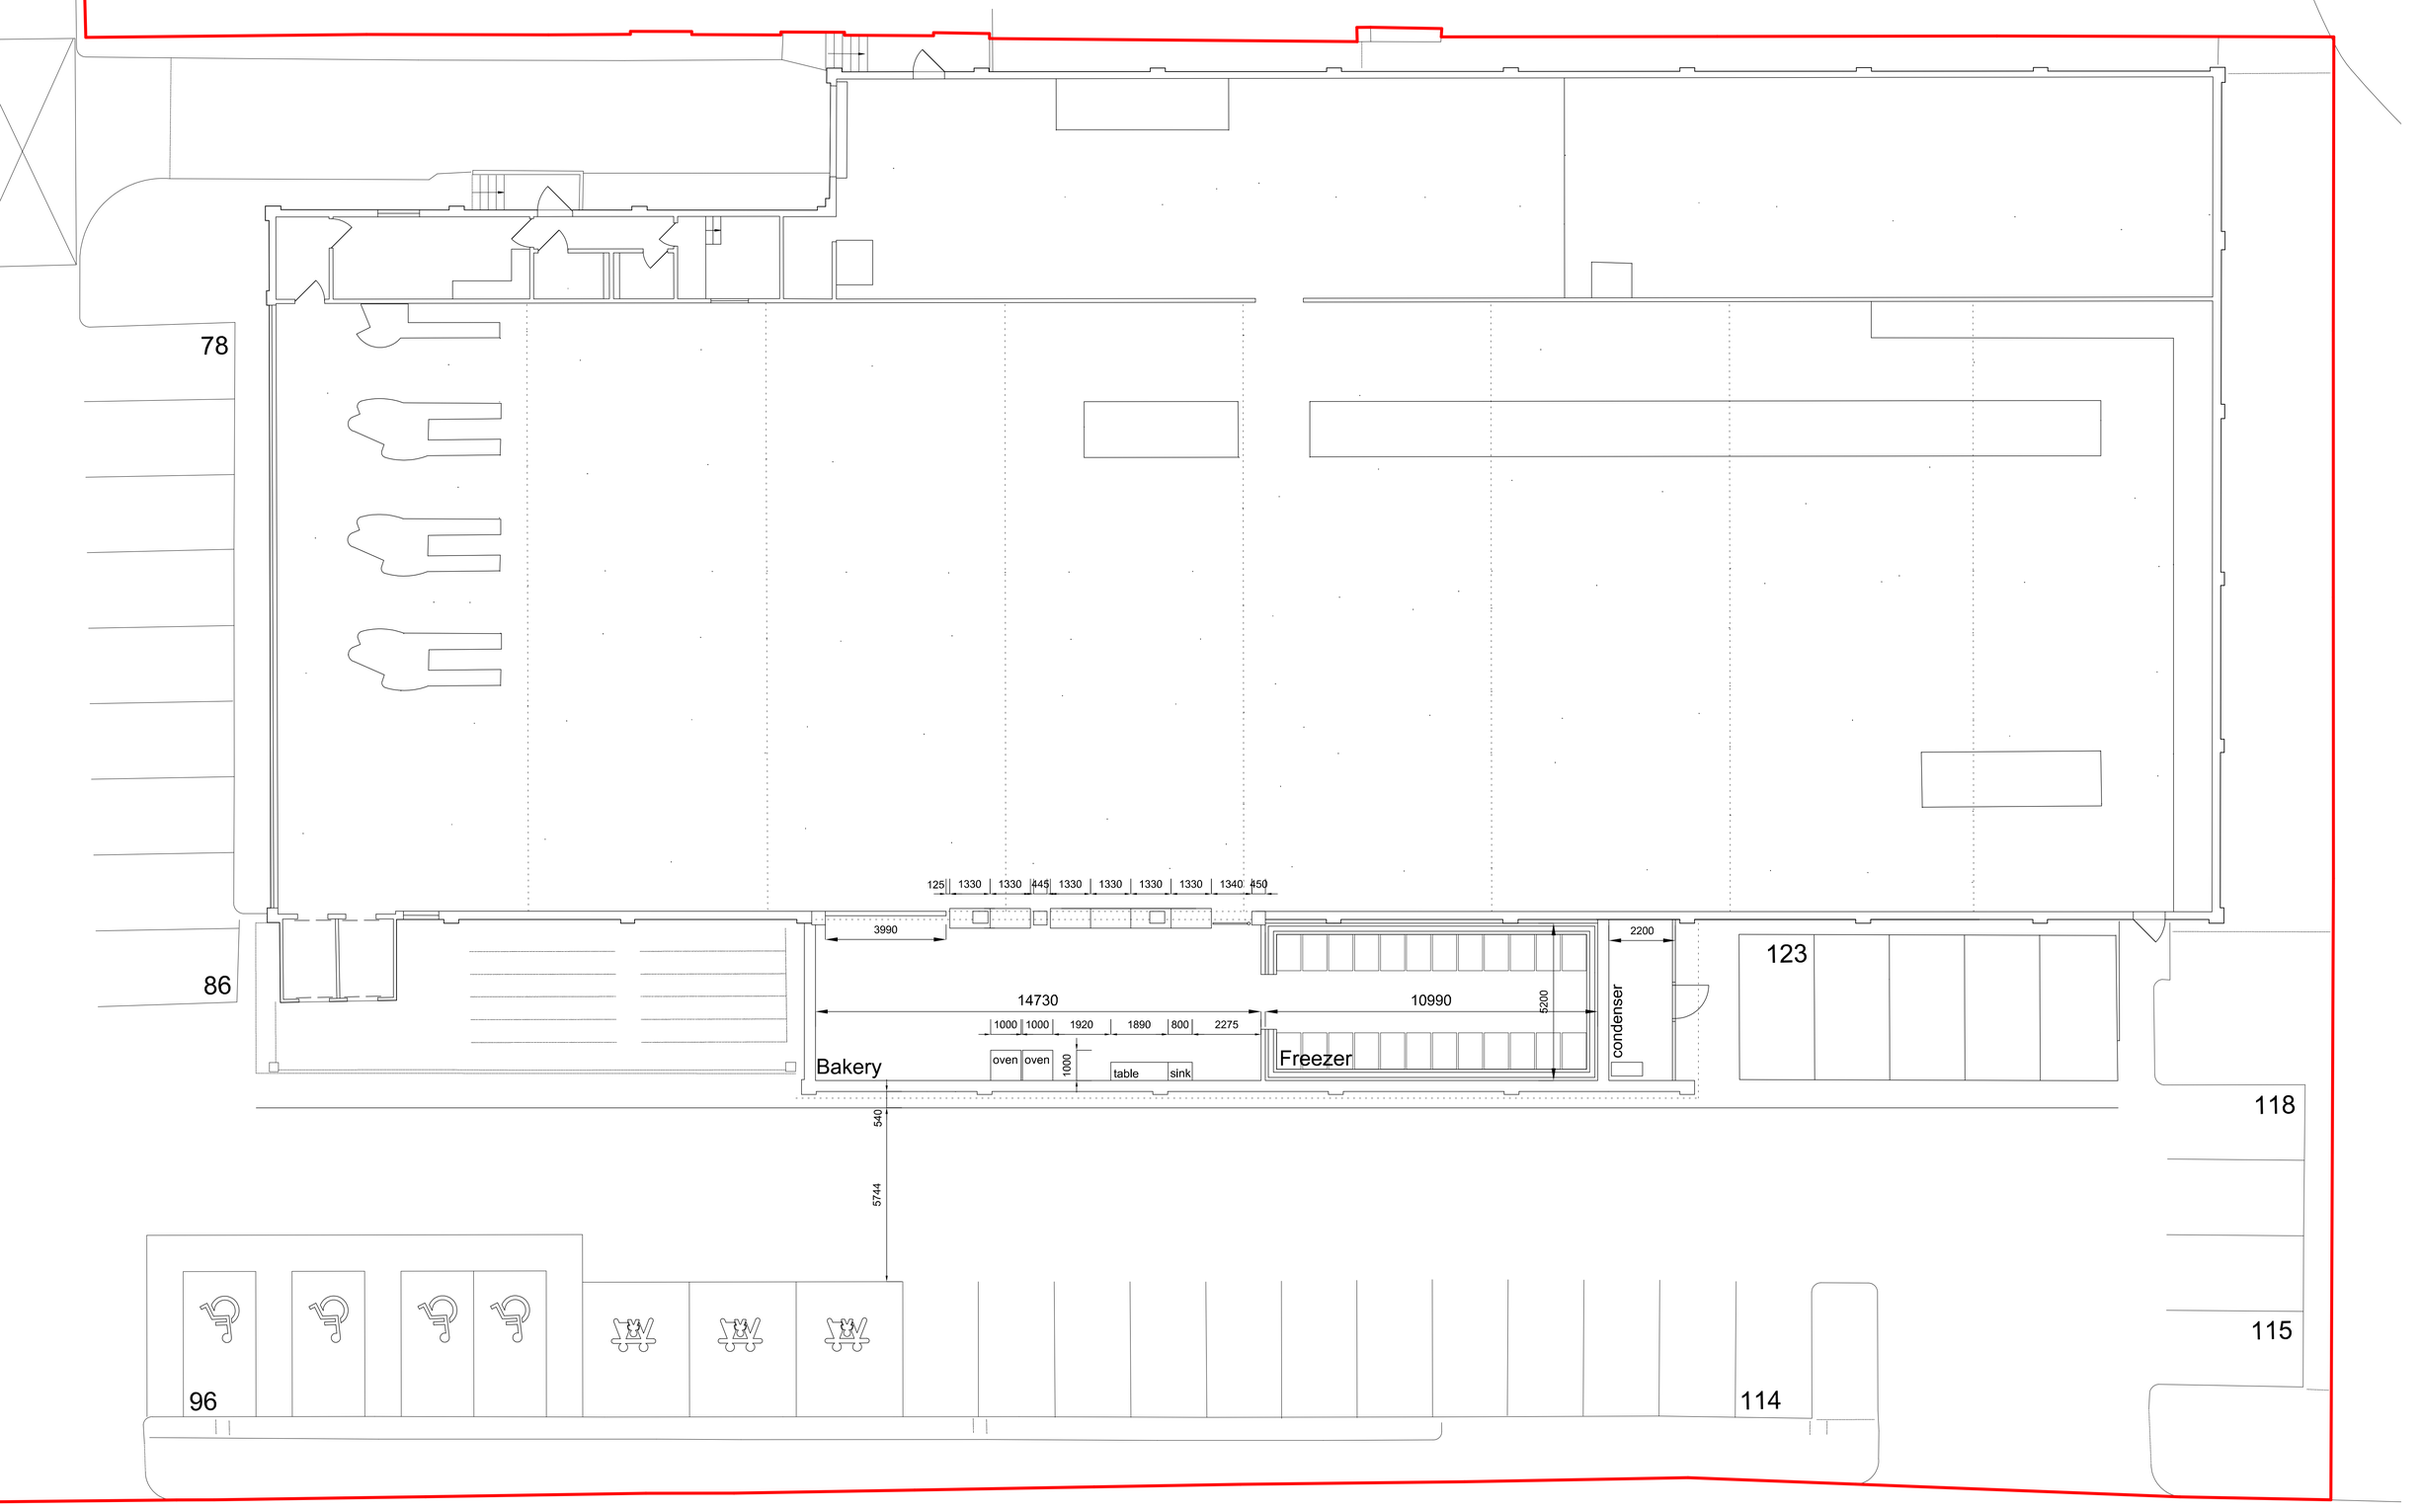


0m 10 20m

EXISTING

& POOLE PATTLE chartered architects
TEL: 01473 230580 FAX 01473 231549 E-MAIL mail@poolepattle.co.uk
9 OBSERVATION COURT 84 PRINCES STREET IPSWICH SUFFOLK IP1 1RY

Project	Date	Scale
LIDL, 482 UXBRIDGE ROAD, HAYES UB4 0SD	APRIL 2014	1:100 @ A1
Drawing: GA PLAN AS EXISTING	3230	102 -

© This drawing must not be reproduced in whole or part without written consent