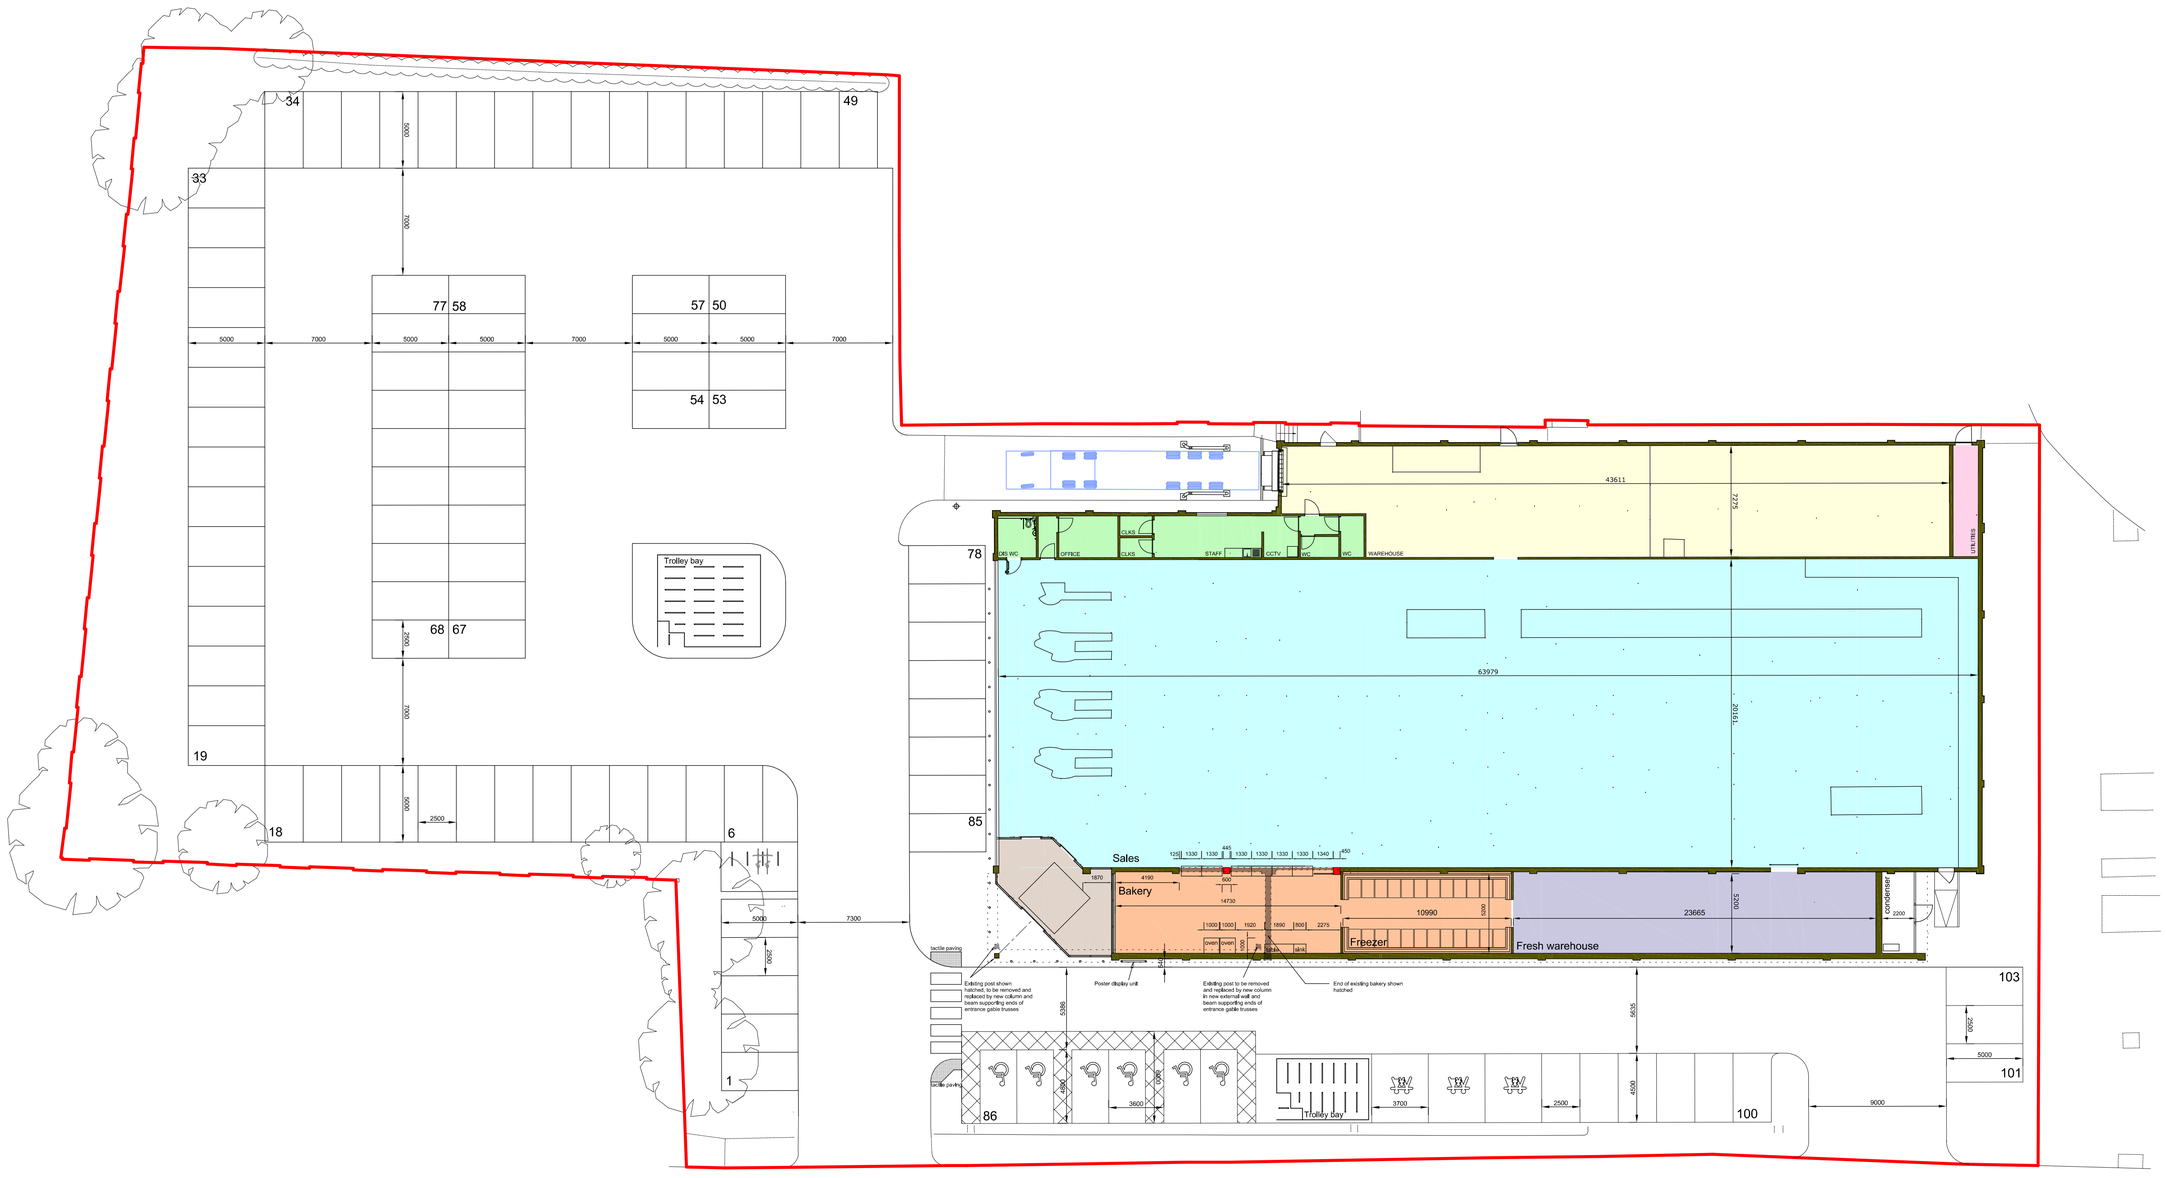


KEY

GEA	2,052 sq m
GIA	2,003 sq m
Wheelchair spaces	6
Parent & child spaces	3
Standard spaces	94
Total spaces	103

- 1,279 sq m SALES AREA
- 301 sq m WAREHOUSE
- 139 sq m BAKERY
- 126 sq m FRESH WAREHOUSE
- 65 sq m WELFARE / OFFICE
- 12 sq m UTILITIES
- 40 sq m ENTRANCE / EXIT LOBBY

0m 10 20 30

OPTION 5

& POOLE PATTLE chartered architects
TEL: 01473 230580 FAX 01473 211549 E-MAIL mail@pooleandpattle.co.uk
3 OBSERVATION COURT 84 PRINCES STREET IPSWICH SUFFOLK IP1 1RY

Project	Date	Scale
LIDL, 482 UXBRIDGE ROAD, HAYES UB4 0SD	JUN 2014	1:200 @ A1
Drawing: SITE LAYOUT AS PROPOSED	3230	5_01 B

© This drawing must not be reproduced in whole or part without written consent