

DO NOT SCALE FROM THIS DRAWING. ALL DIMENSIONS TO BE CHECKED ON SITE. ANY DISCREPANCIES MUST BE REPORTED TO THE ARCHITECT FOR VERIFICATION PRIOR TO COMMENCEMENT OF THE EFFECTED WORKS. IF IN DOUBT ASK. THIS DRAWING IS COPYRIGHT.

Rev No	Date	Revision note
--------	------	---------------

P1	22.09.2014	Preliminary Issue.
----	------------	--------------------

A


B

C


D

E


F

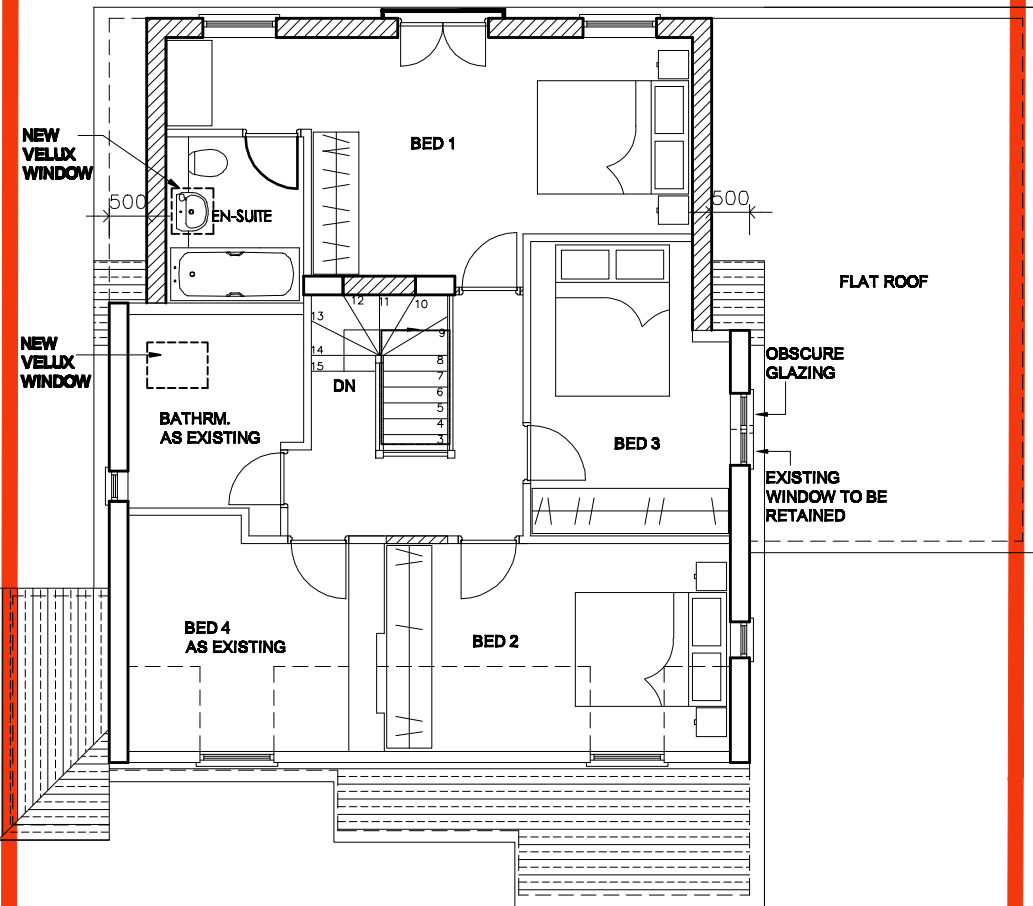

FIRST FLOOR

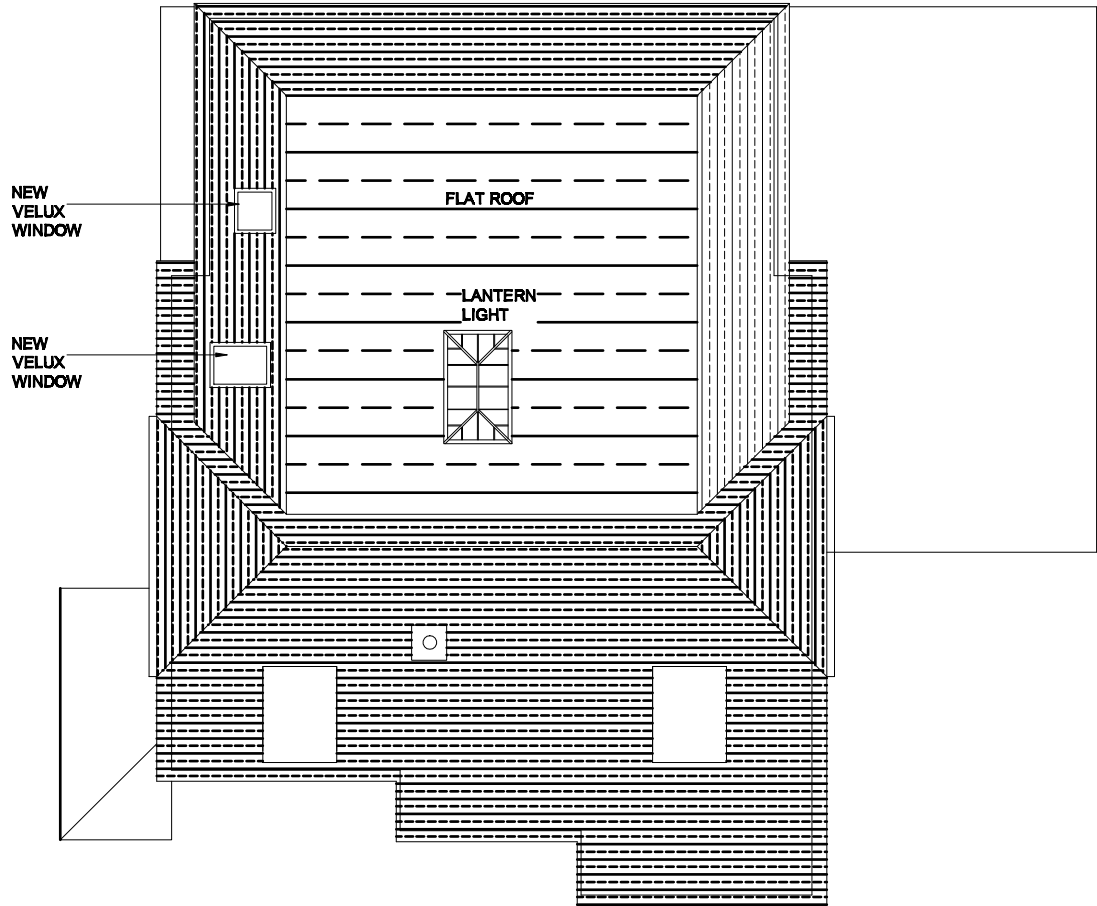

ROOF PLAN

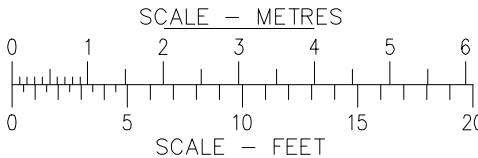

CEDAR HOUSE
VINE LANE HILLINGDON
UD8 3BP
TEL: (01895) 272 446
FAX: (01895) 272 488
EMAIL: admin@jpbarchitects.co.uk

JOB TITLE		
22 WARREN ROAD ICKENHAM LONDON UB10 8AD		
DWG TITLE		
PROPOSED FIRST FLOOR & ROOF PLANS		
SCALE	DATE	
1:100 @ A3	JUNE '14	
JOB NO.	DWG NO.	REV
10659	107	P1