


DO NOT SCALE FROM THIS DRAWING. ALL DIMENSIONS TO BE CHECKED ON SITE. ANY DISCREPANCIES MUST BE REPORTED TO THE ARCHITECT FOR VERIFICATION PRIOR TO COMMENCEMENT OF THE EFFECTED WORKS. IF IN DOUBT ASK. THIS DRAWING IS COPYRIGHT.

Rev No	Date	Revision note
--------	------	---------------


P1	22.09.2014	Preliminary Issue.
----	------------	--------------------




FRONT ELEVATION

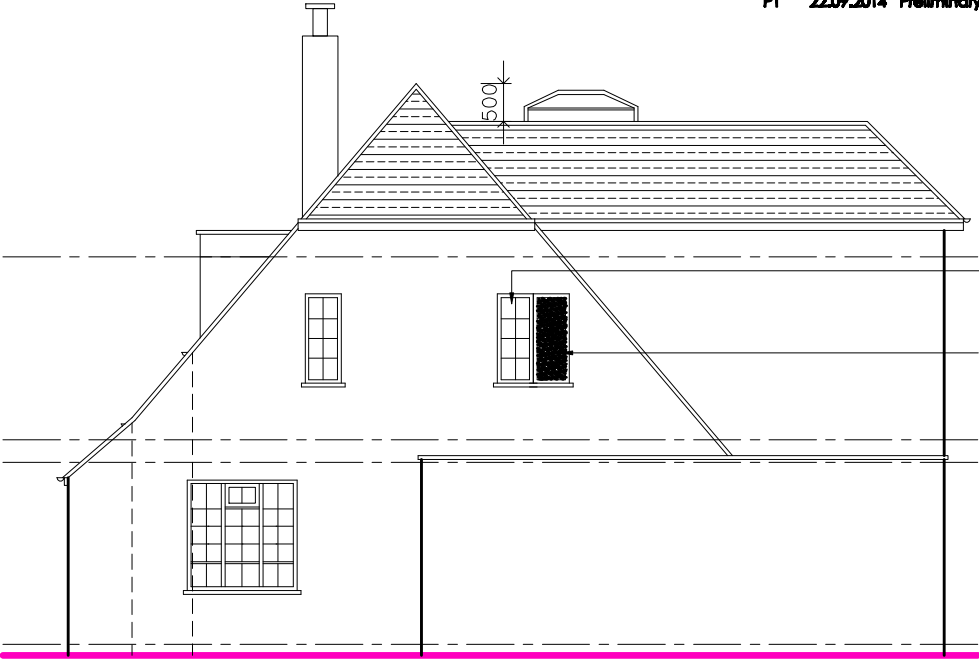

SIDE ELEVATION
(FACING NO.20)

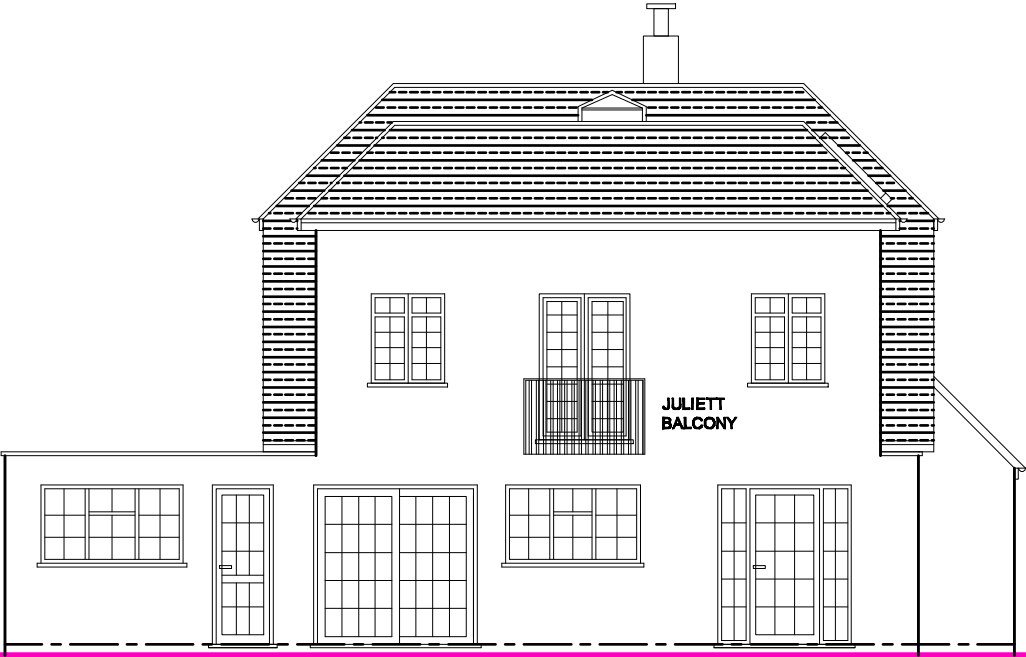


REAR ELEVATION

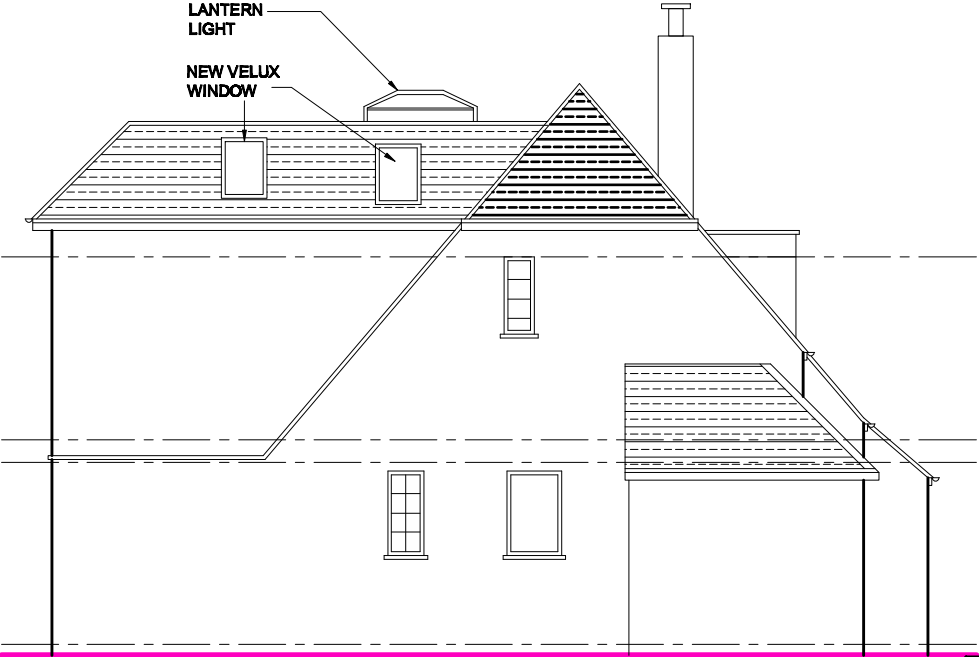

SIDE ELEVATION
(FACING NO.24)

SCALE — METRES

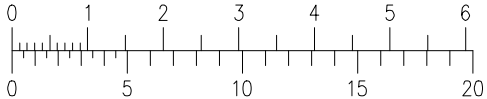

SCALE — FEET

jpb
architects

CEDAR HOUSE
VINE LANE HILLINGDON
UB8 3NP

TEL: (01895) 272 445
FAX: (01895) 272 485
EMAIL: admin@jpbarchitects.co.uk

JOB TITLE

22 WARREN ROAD
ICKENHAM
LONDON
UB10 8AD

DWG TITLE

PROPOSED ELEVATIONS

SCALE

1:100 @ A3

DATE

JUNE '14

JOB NO.

10659

DWG NO.

108

REV

P1