


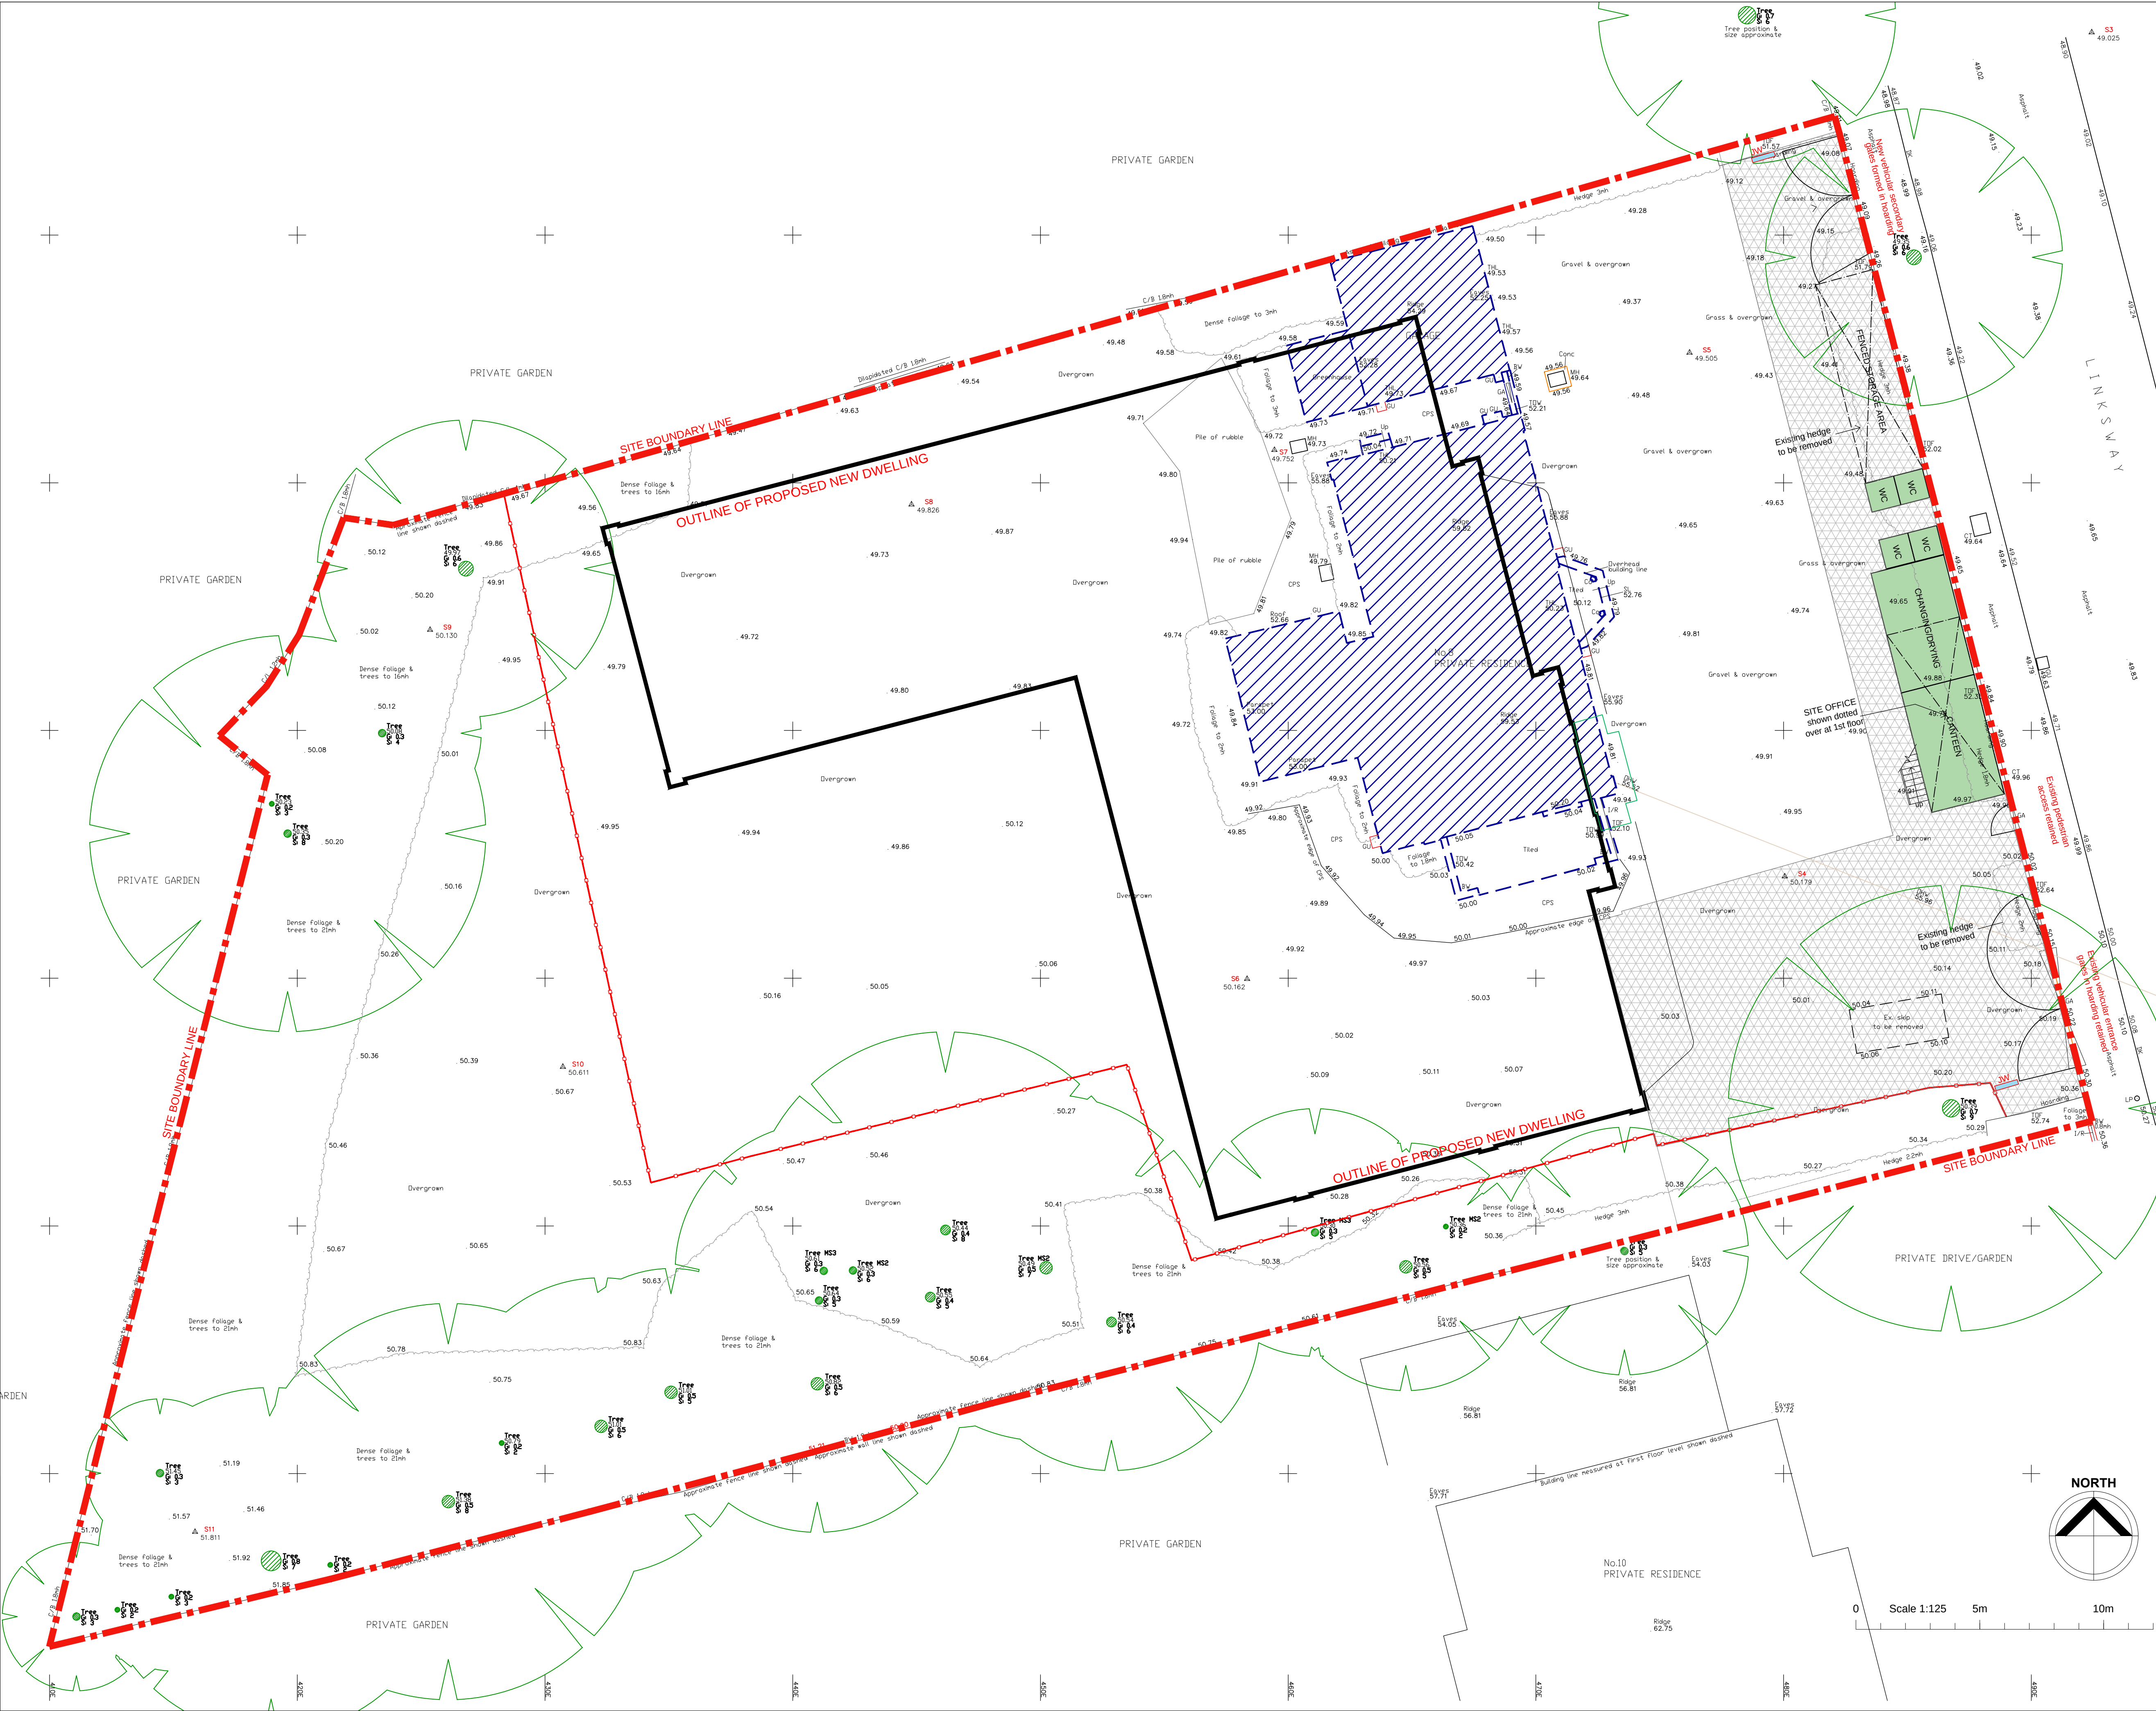

Amendments/Notes

Rev.	Detail	By	Date
A	Outline of building updated to latest approved scheme	NHQ	16.05.19

LEGEND

Protective tree fencing

No dig' proprietary geotextile panels (Terram Geocell or equal) infilled with clean angular stone laid to protect against root damage by any potential ground compaction during course of construction works

Existing dwelling,garage, outbuildings etc. to be demolished

Jet wash for wheel cleaning on exiting the site

PLANNING

All dimensions and levels to be checked on site by contractor prior to preparation of shop drawings and commencement of work on site.
This drawing and the copyrights and patents therein are the property of the Architect and may not be used or reproduced without consent.
This drawing is to be read in conjunction with all relevant consultants and/or specialist's drawings/documents and any discrepancies or variations are to be notified to the Architect before the affected work commences.
All works on site are to be carried out fully in accordance with current CDM regulations and recommendations, current Building Regulations, British Standards and Codes of Practice as appropriate.

Project

BENTLEY HOUSE
8 LINKSWAY
NORTHWOOD
HA6 2XB

Drawing

CONDITION 4
PROPOSED:
SITE SET UP PLAN

SEABROOK
ARCHITECTS

CHARTERED ARCHITECTS

Link House, St Mary's Way, Chesham, Bucks HP5 1HR
Tel: 01494 778918
e-mail: info@gsparchitects.co.uk

Drawn By

NHQ

Date

March 2019

Checked By

Date

Approved By

Scale

1:125@A1

Drawing No.

5562/PL/COND 4

Rev.

A