




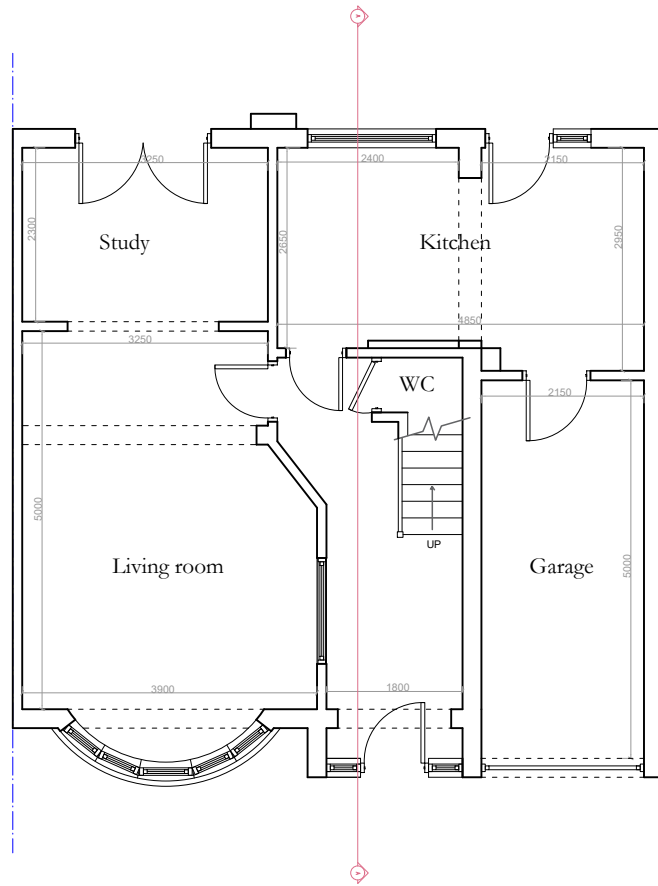


Existing ground floor

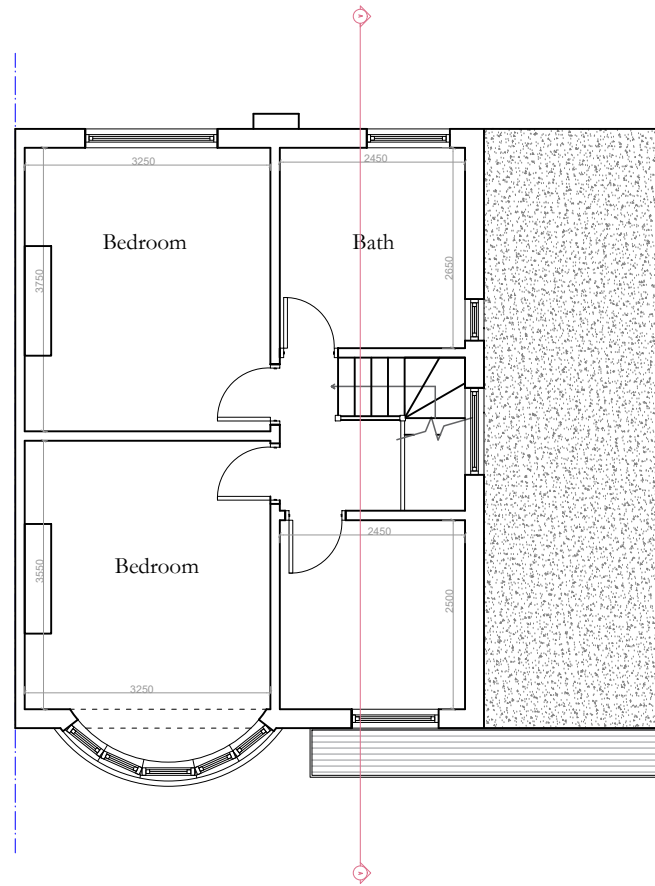

Existing first floor

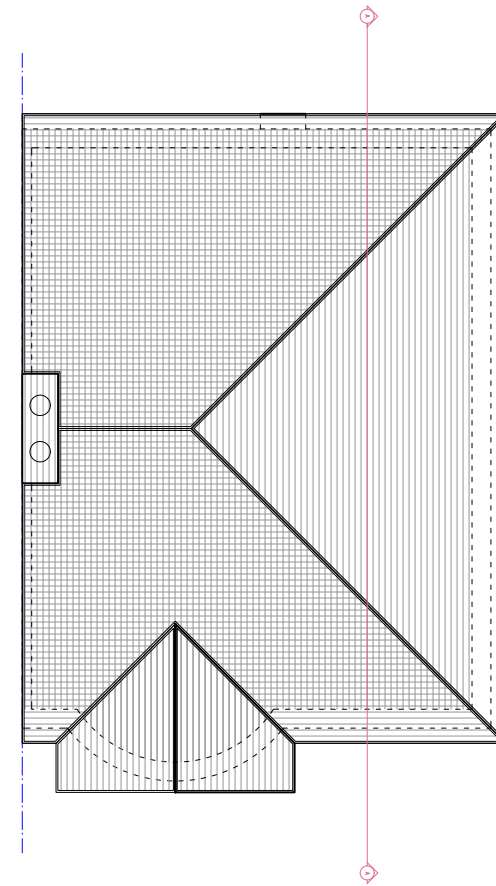


Existing roof

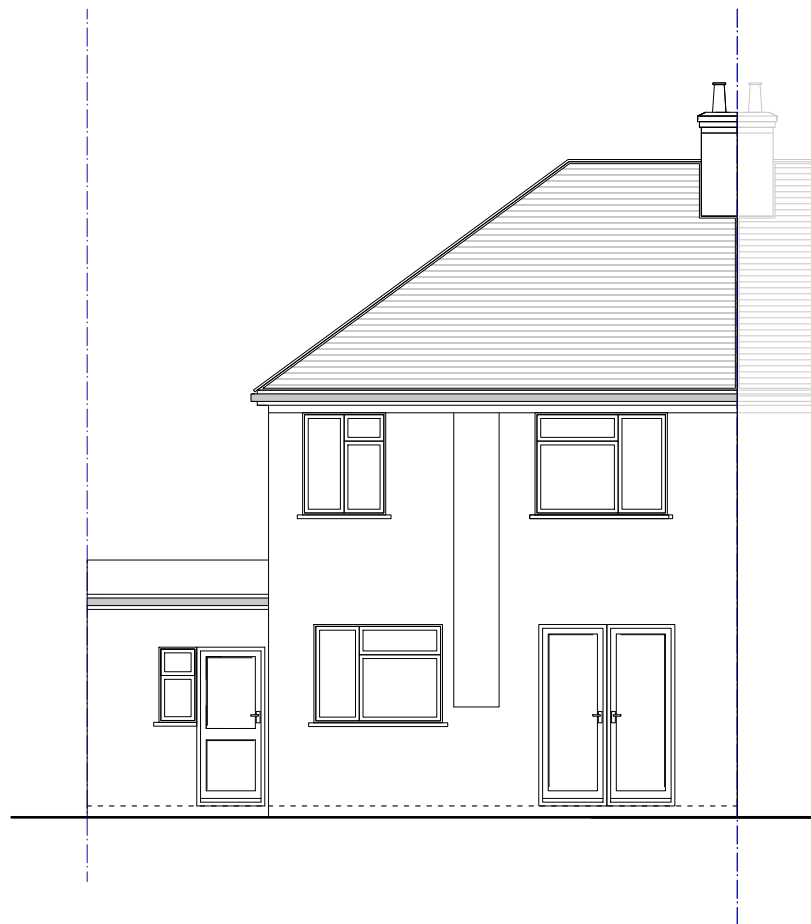


Existing rear elevation



Existing front elevation

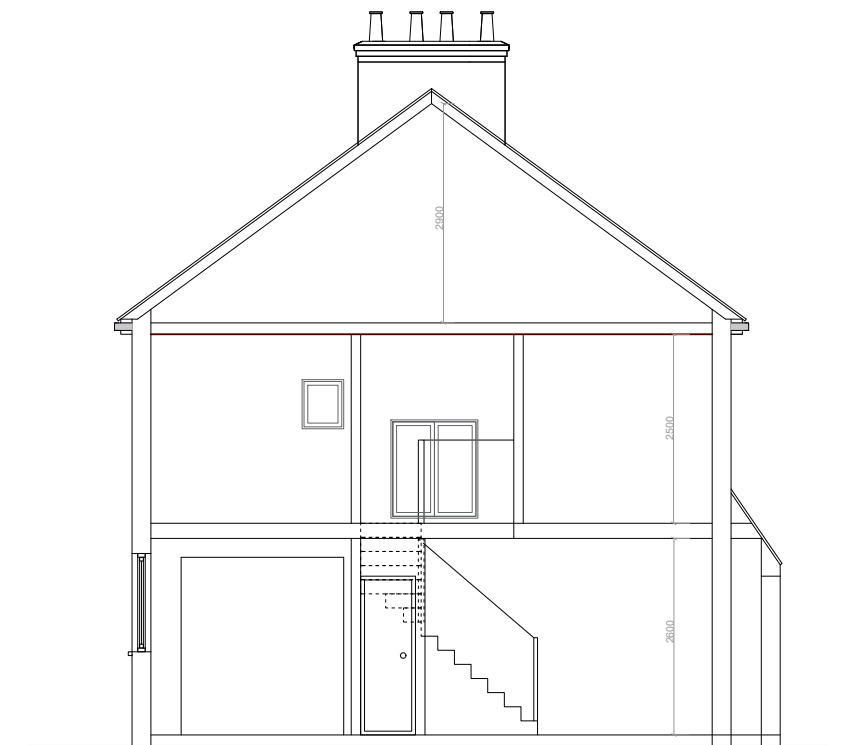


Existing section A-A

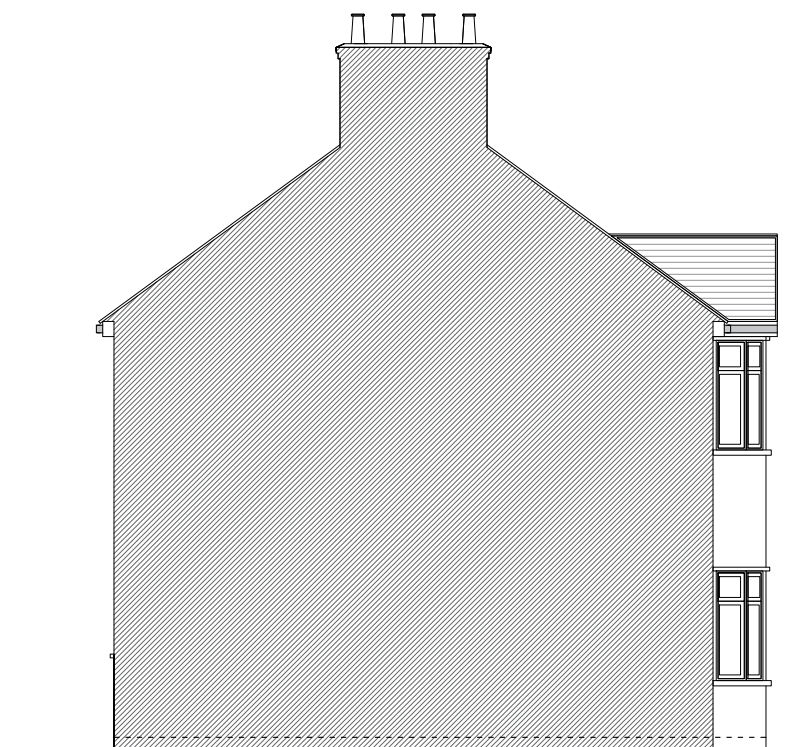

Existing side elevation (A)



Existing side elevation (B)

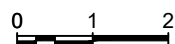

**A&S Design**

8, 90 Akerman Road London, SW9 6SN  
info@as-d.co.uk | m:07588693045


Project:  
81 Potter Street  
HA6 1QH

Title:  
Existing elevations and section

REV: ()

Scale:  
1:100@a3p


DN: S250-PS-02

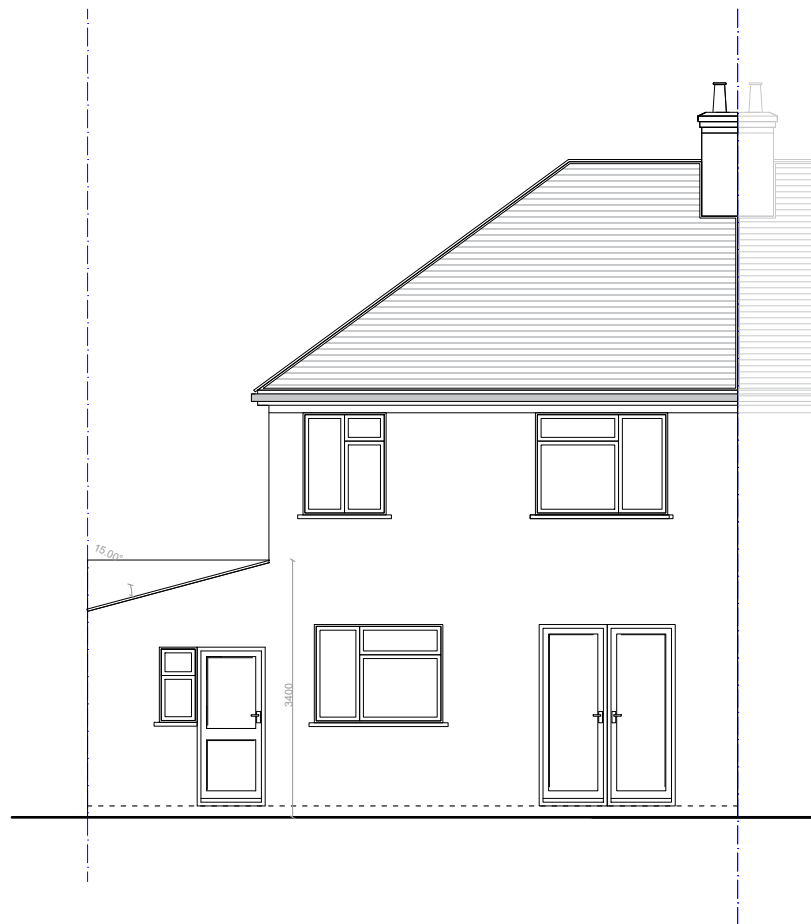


Proposed rear elevation



Proposed front elevation

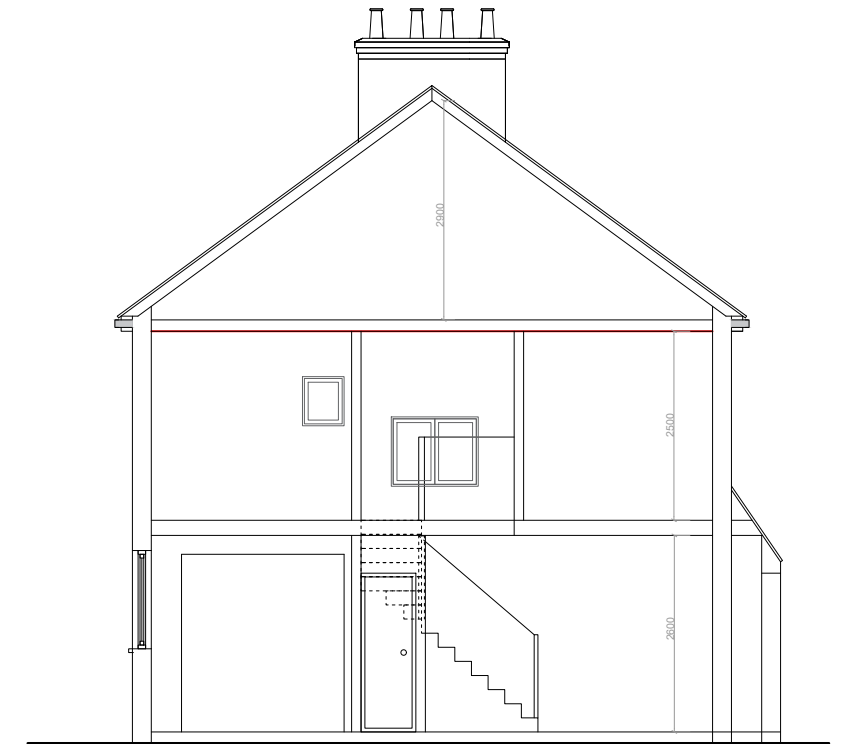


Proposed section A-A

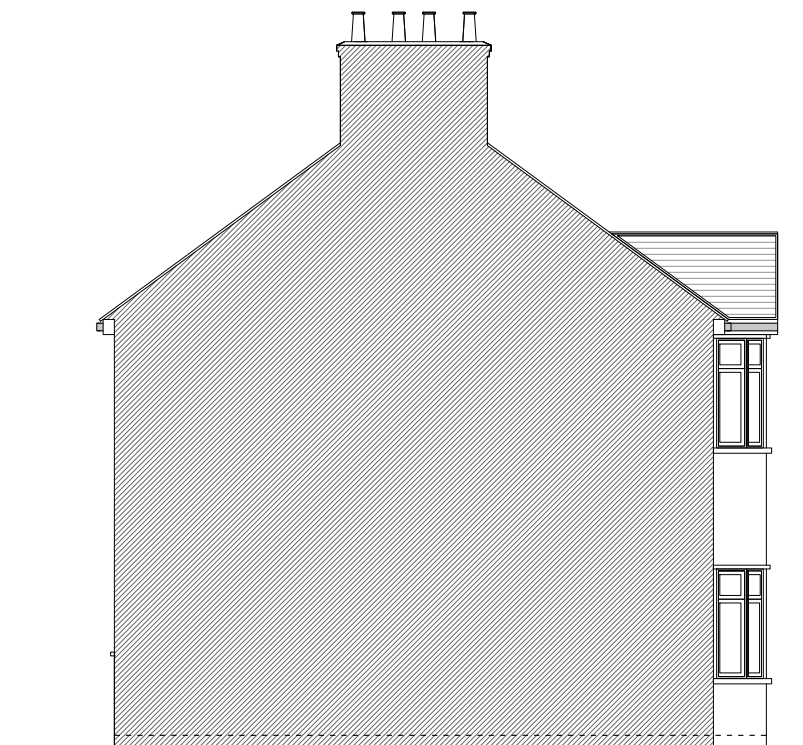

Proposed side elevation (A)



Proposed side elevation (B)

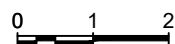

**A&S Design**

8, 90 Akerman Road London. SW9 6SN  
info@as-d.co.uk | m:07588693045

Project:  
81 Potter Street  
HA6 1QH

Title:  
Existing elevations and section

REV: (C)

Scale:  
1:100@a3p

DN: S250-PS-04