



GLASSHOUSE/POLY-TUNNEL*. GLASSHOUSE GIA = 161.1m². GEA 170.6m². POLY-TUNNEL GIA = 81.1m². GEA = 85.3m².

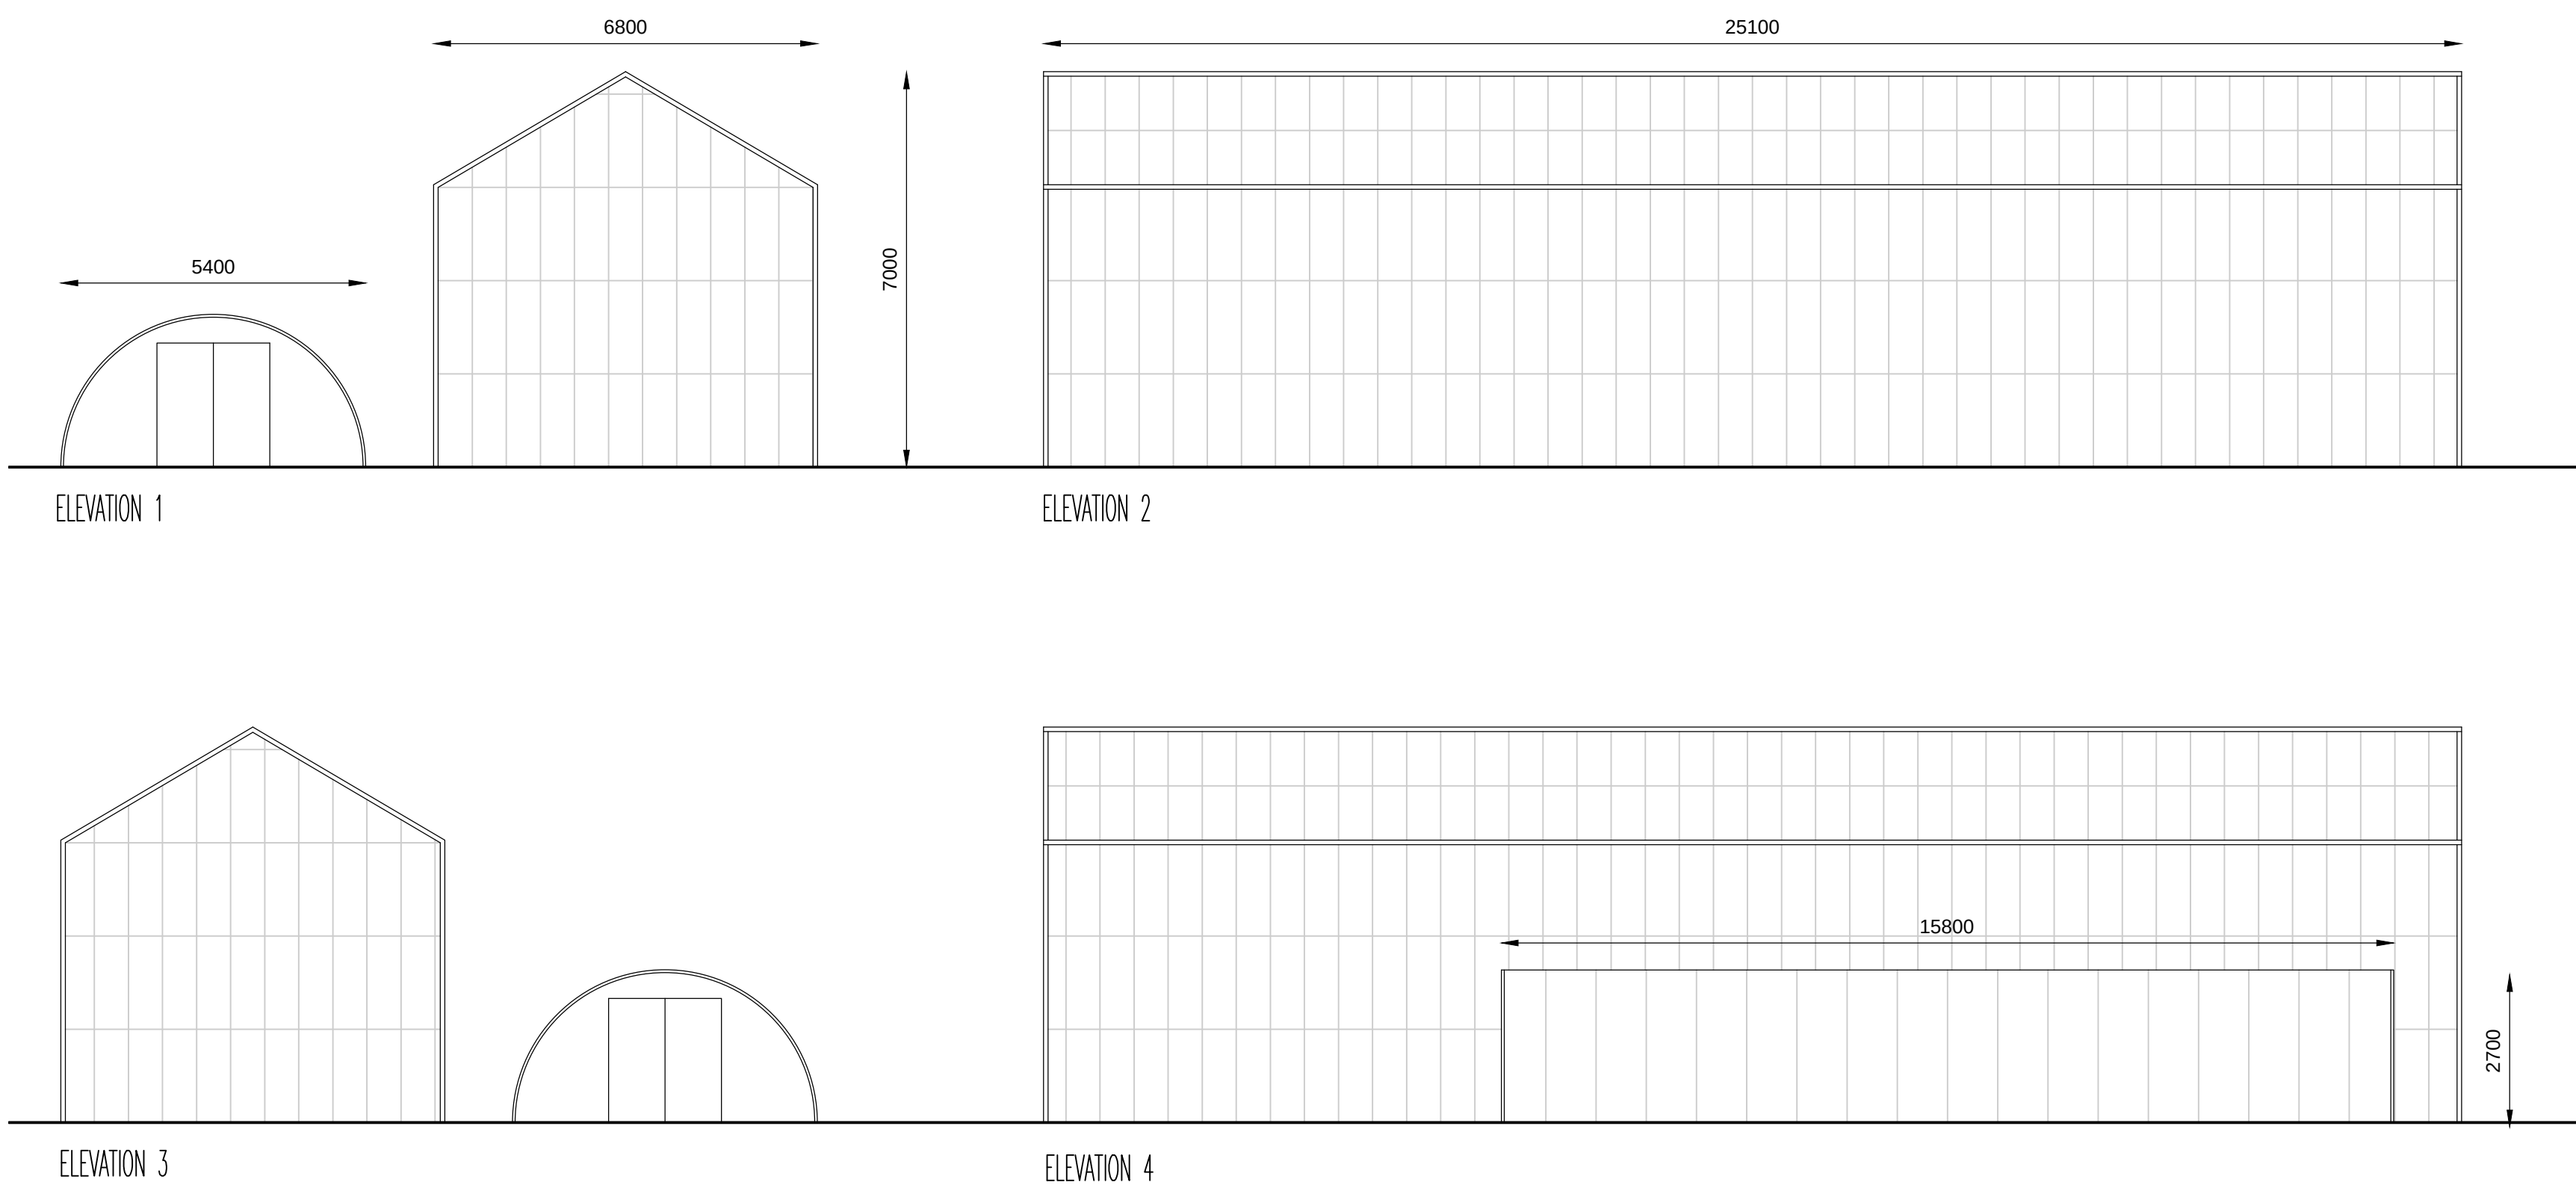

STORAGE SHED/BUNDED HEATING OIL TANK. STORAGE SHED GIA = 92.6m². GEA = 96.6m².

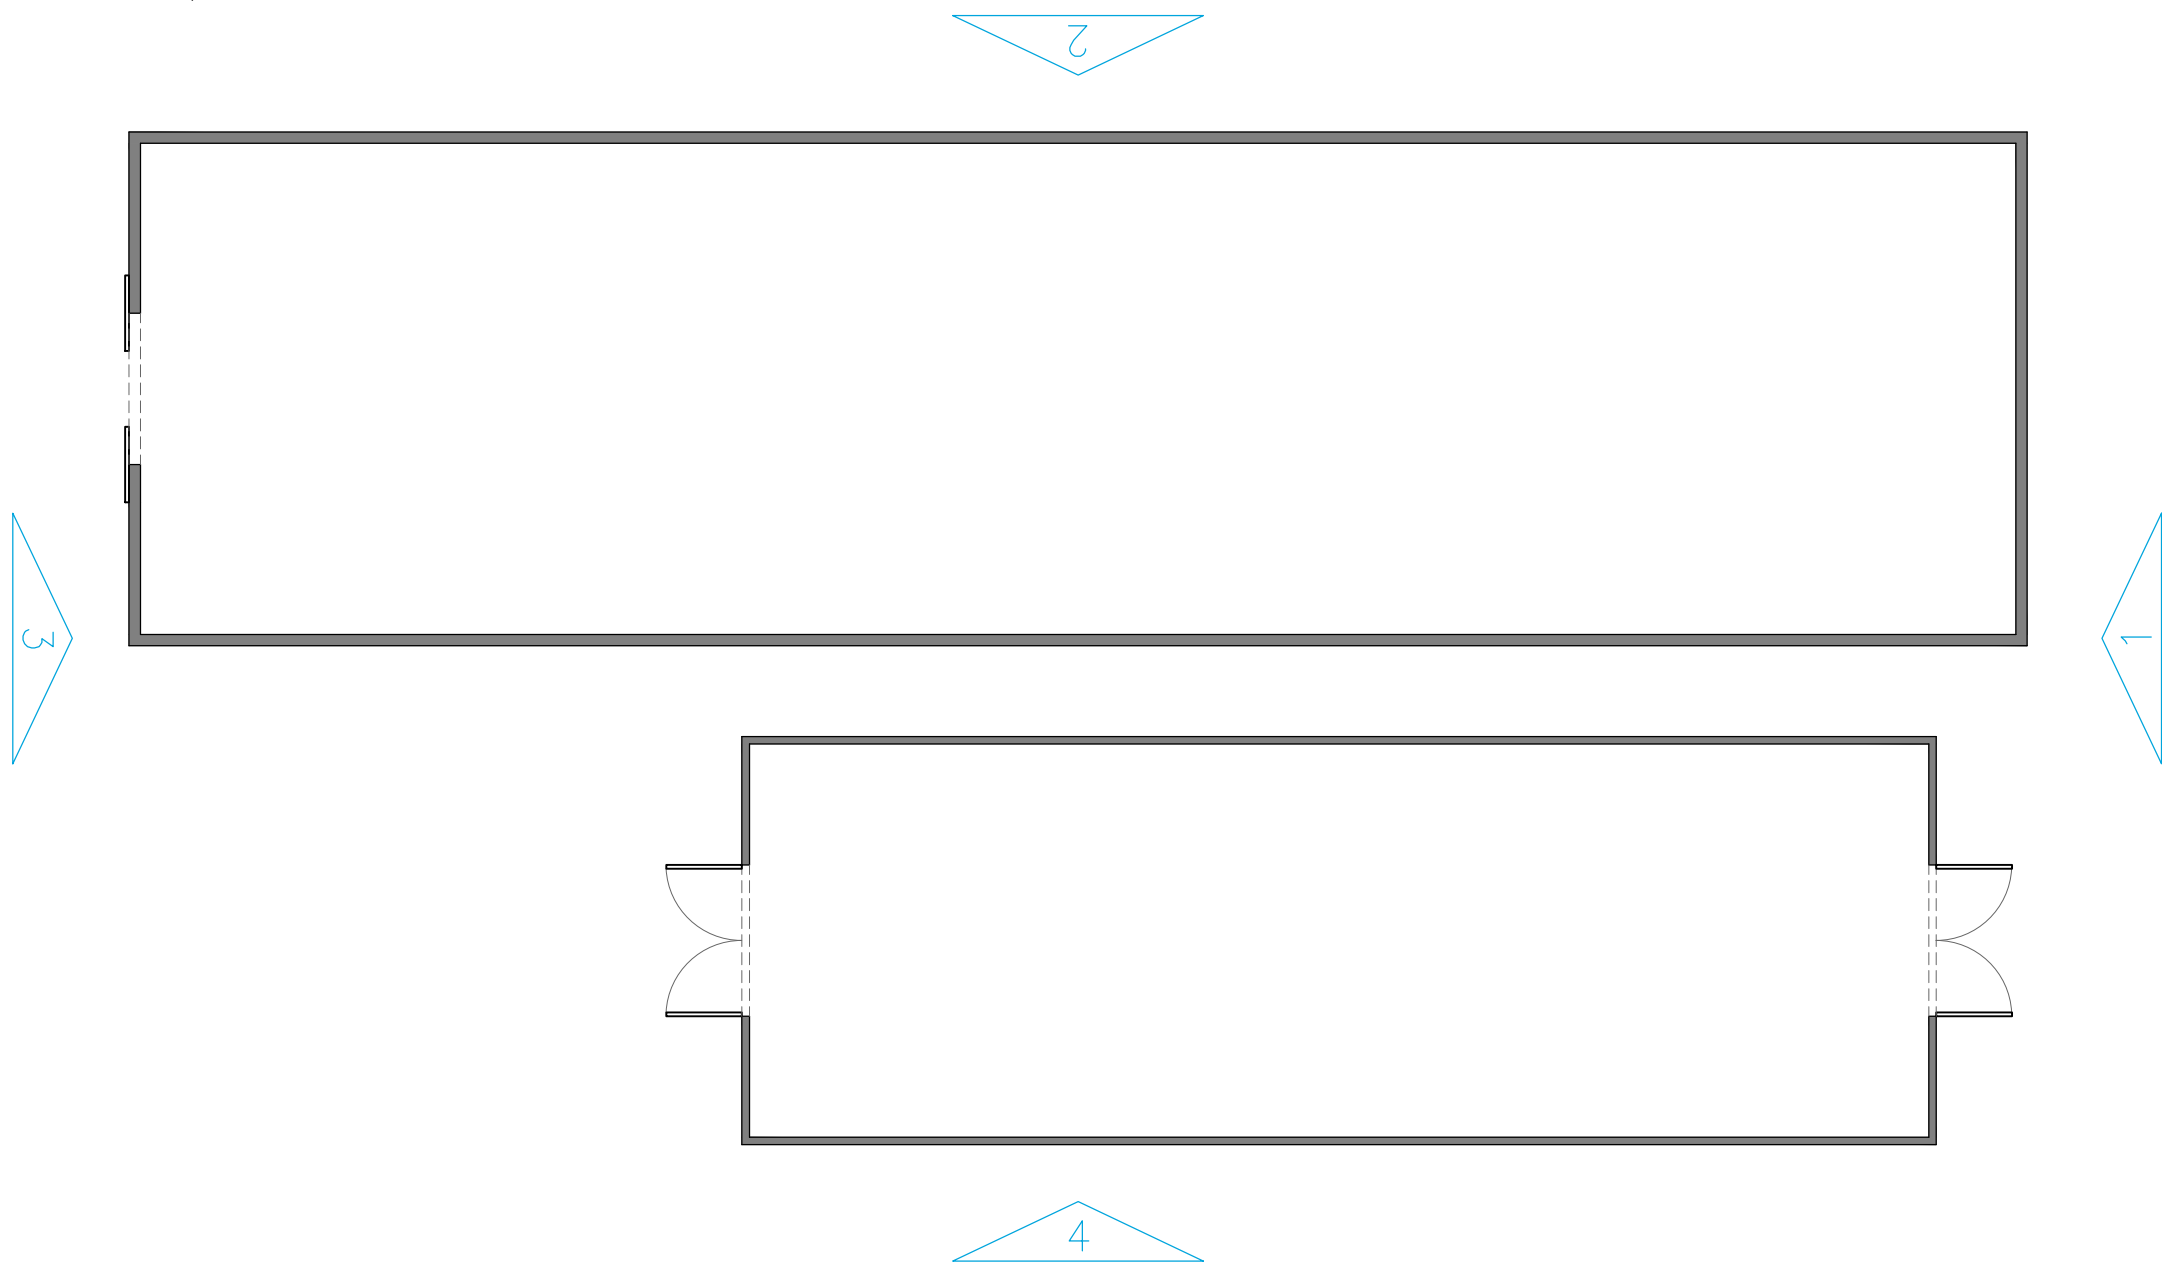