


The Contractor must verify all dimensions at the site before setting out, commencing work, or making any shop drawings. Any discrepancies must be reported to the Contract Administrator / Architect before proceeding.

This drawing to be used for estimating purposes only. The Contractor must not use this drawing for construction until the structural design has been carried out and confirmation given by Building Control that the design is acceptable.

Architect's drawings to be used in conjunction with the structural drawings.

DO NOT SCALE FROM THIS DRAWING.

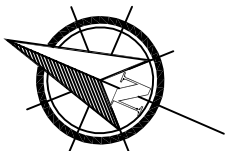


KEY


Existing structure

Proposed structure


EXISTING FIRST FLOOR PLAN

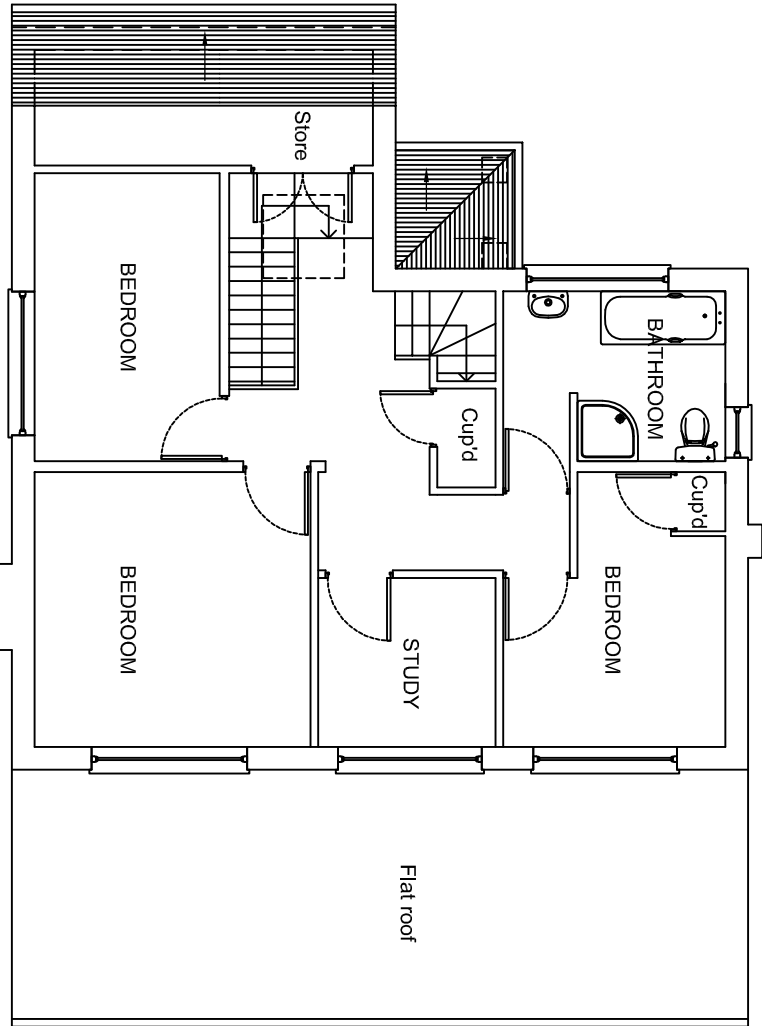


PROPOSED FIRST FLOOR PLAN

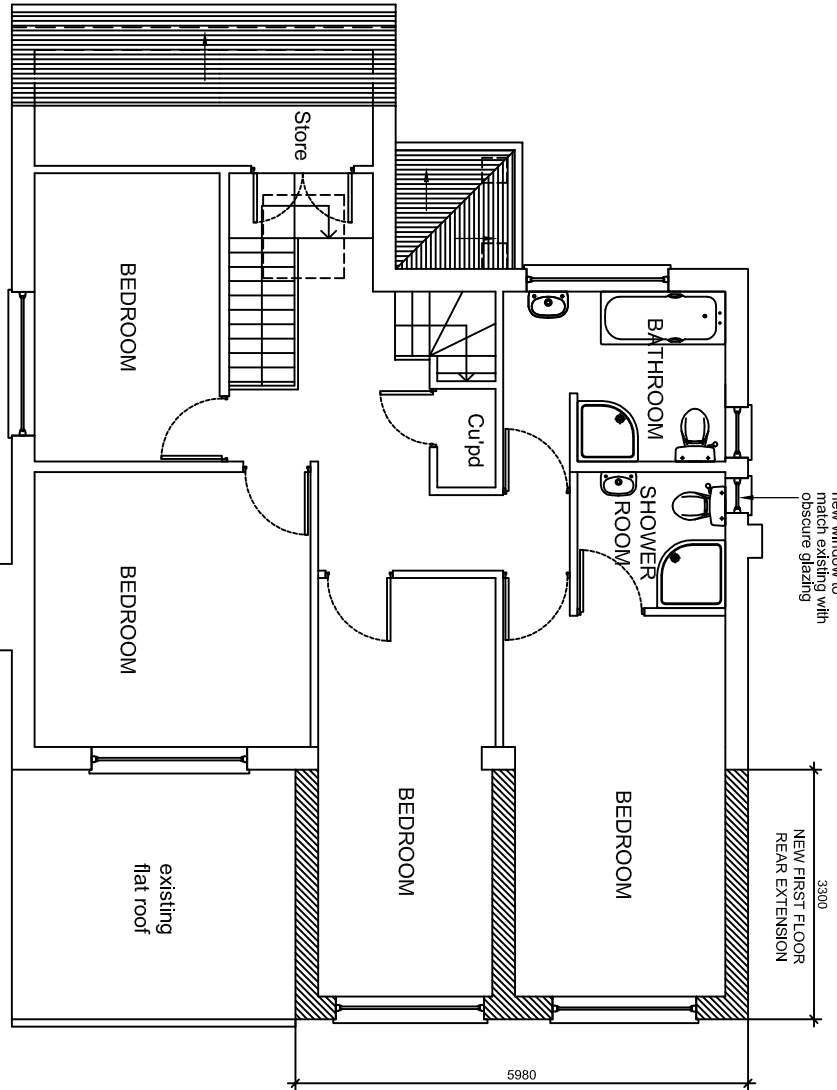

EXISTING GROUND FLOOR PLAN

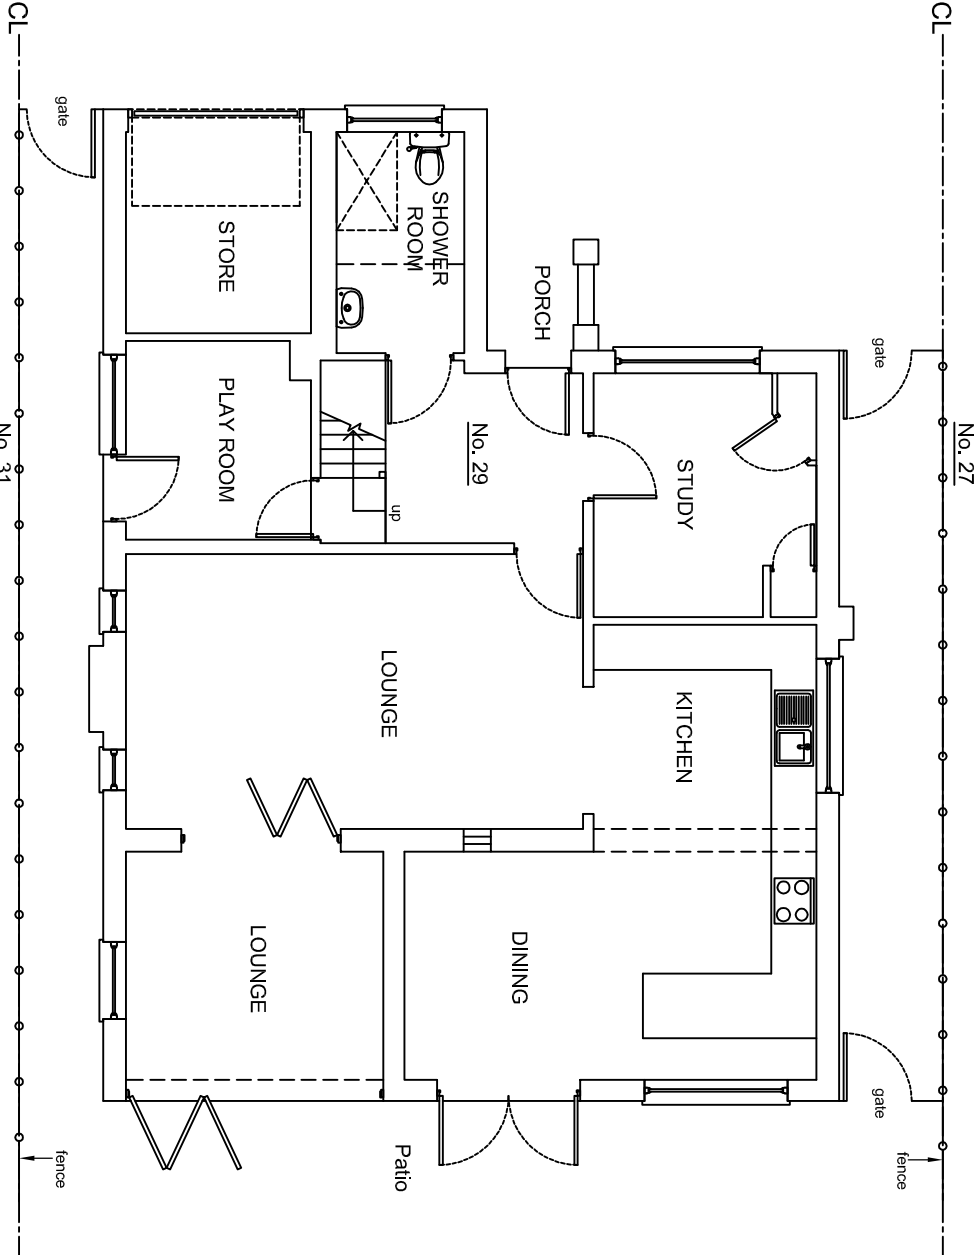

PROPOSED GROUND FLOOR PLAN

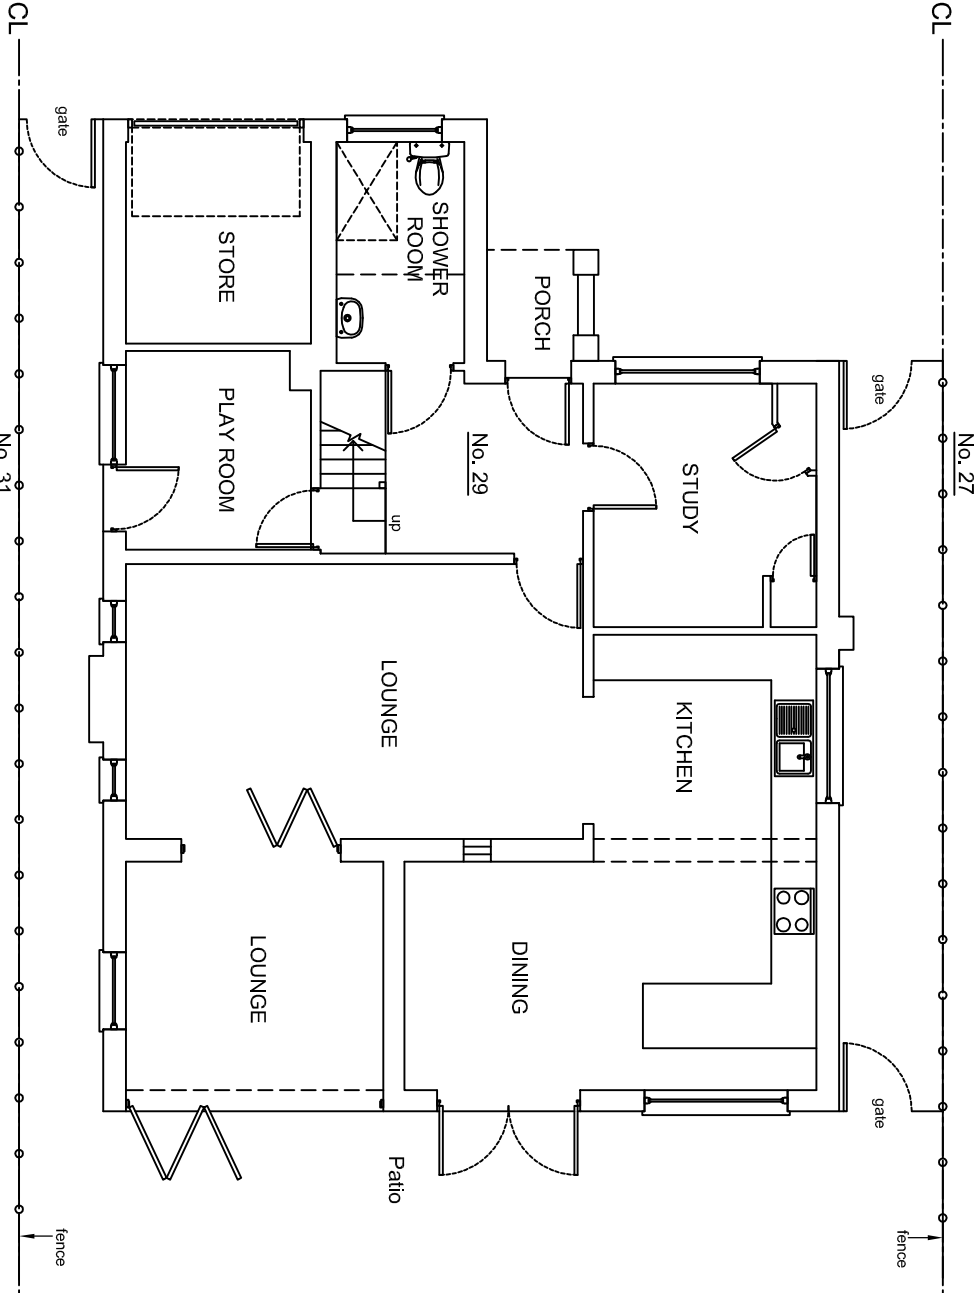

EXISTING GROUND FLOOR PLAN

PROPOSED GROUND FLOOR PLAN

| Revision notes |   | Initials | Date |
|----------------|---|----------|------|
| Rev            | - | -        | -    |

|                                                                                     |  |  |  |
|-------------------------------------------------------------------------------------|--|--|--|
|  |  |  |  |
| GGC DESIGN LTD                                                                      |  |  |  |
| CHARTERED ARCHITECT                                                                 |  |  |  |
| Tel: 01895 610 932                                                                  |  |  |  |
| Mobile: 07976 732 636                                                               |  |  |  |
| g.g.c@btinternet.com                                                                |  |  |  |

|                                                             |  |
|-------------------------------------------------------------|--|
| PROJECT                                                     |  |
| 29 THE CHANTRY, UXBRIDGE UB8 3RA                            |  |
| GROUND FLOOR FRONT EXTENSION AND FIRST FLOOR REAR EXTENSION |  |
| DESCRIPTION                                                 |  |
| EXISTING & PROPOSED GROUND & FIRST FLOOR PLANS              |  |

|            |          |            |          |
|------------|----------|------------|----------|
| SCALE      | DRAWN BY | CHECKED BY | DATE     |
| 1:100 @ A3 | EG       | GC         | 22/08/19 |

|                 |  |      |  |
|-----------------|--|------|--|
| DRAWING No.     |  | REV. |  |
| 29 TC / P2 / 03 |  | A    |  |