
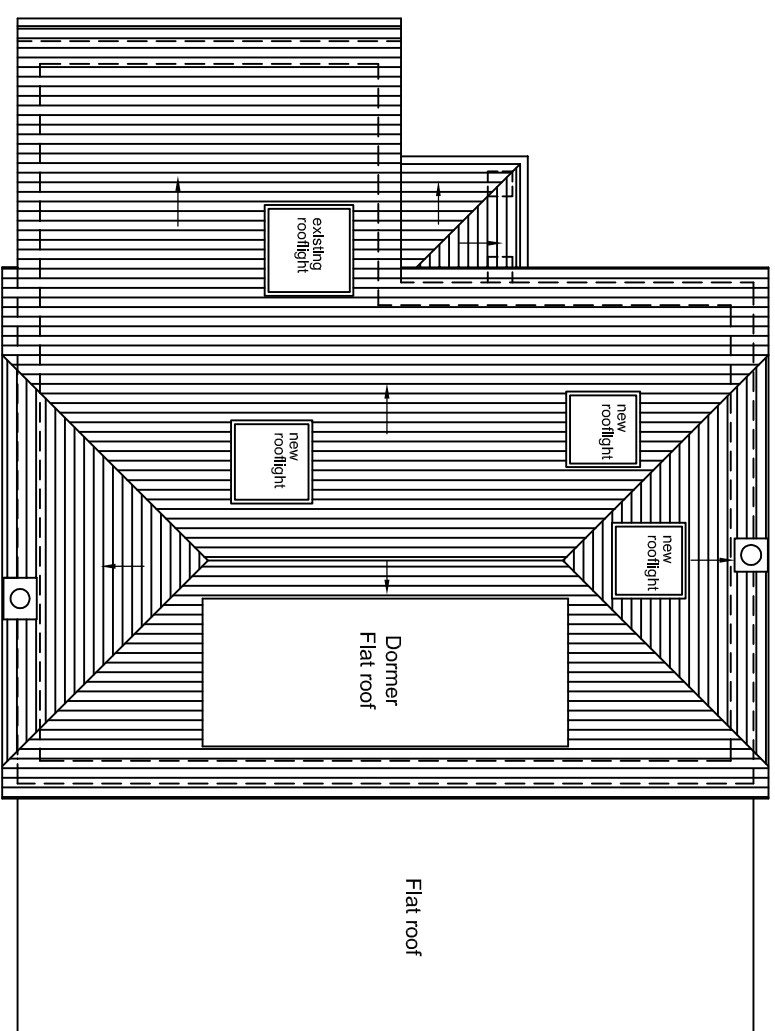


NOTES


The Contractor must verify all dimensions at the site before setting out, commencing work, or making any shop drawings. Any discrepancies must be reported to the Contract Administrator / Architect before proceeding.

This drawing to be used for estimating purposes only. The Contractor must not use this drawing for construction until the structural design has been carried out and confirmation given by Building Control that the design is acceptable. Architect's drawings to be used in conjunction with the structural drawings.



DO NOT SCALE FROM THIS DRAWING.

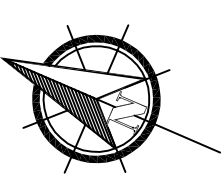

EXISTING ROOF PLAN

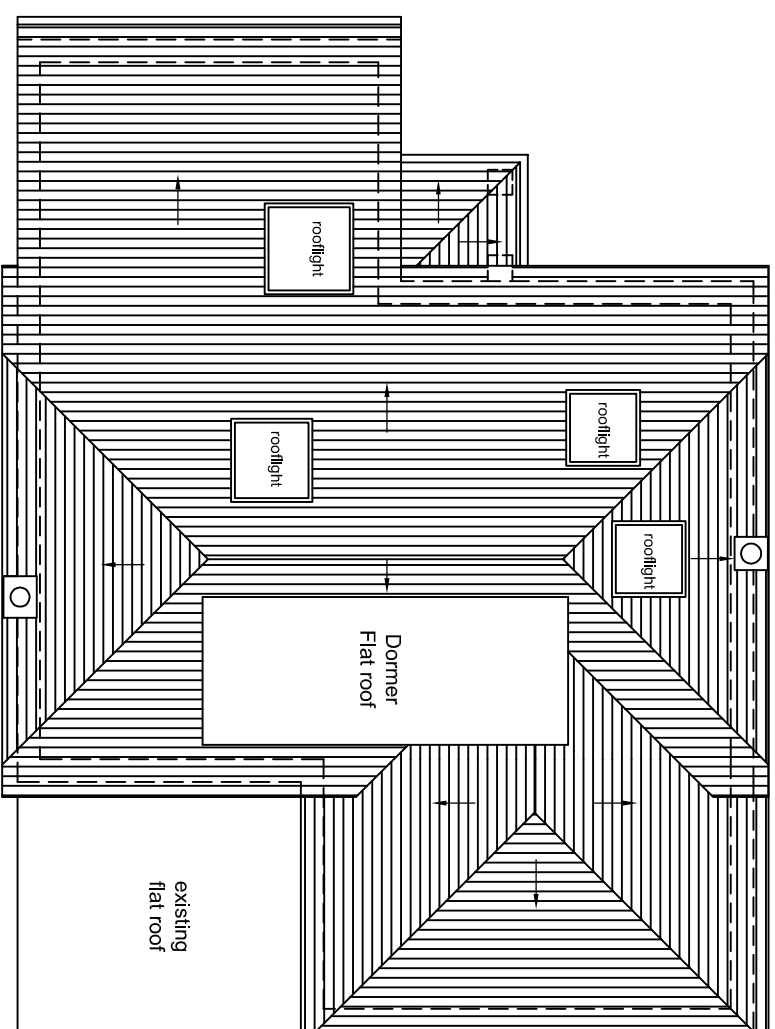

PROPOSED ROOF PLAN

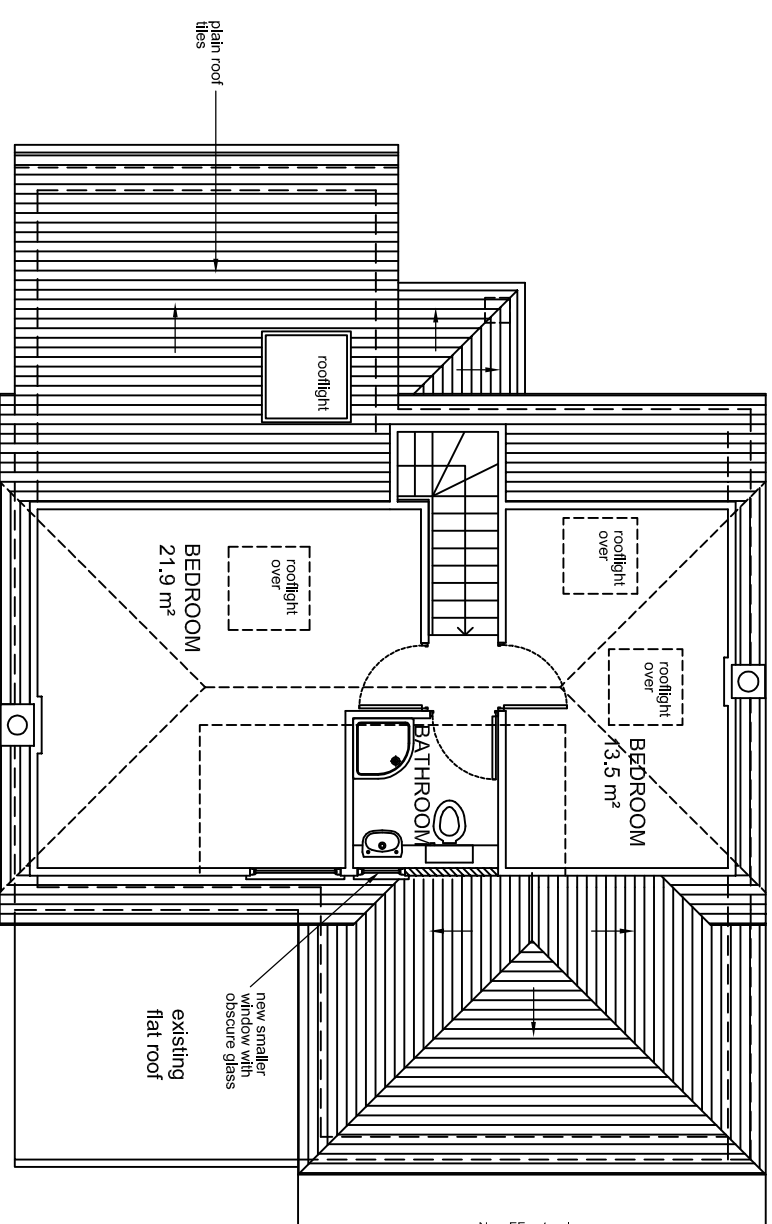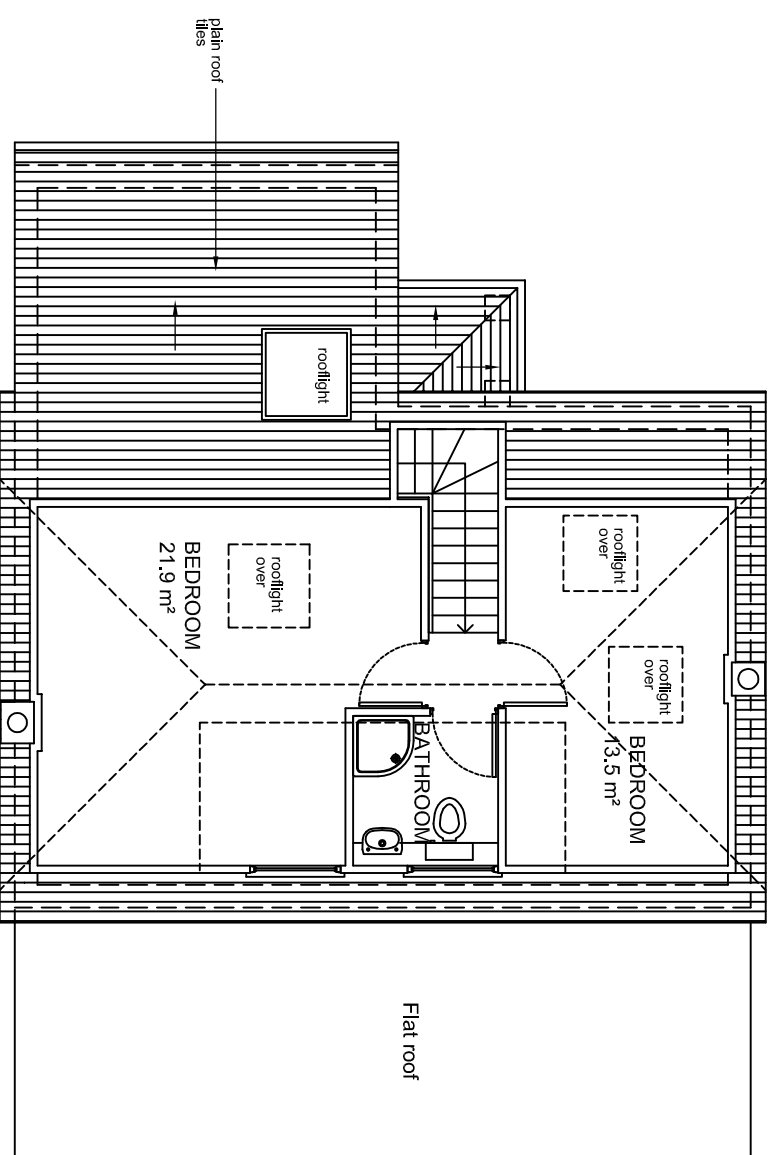

PROPOSED LOFT PLAN

EXISTING LOFT PLAN (as approved by Appeal Decision ref. APP/R5510 / D/ 19/ 3226698)

0 1 2 3 4

Metres

Rev	Revision notes	-	-	Date
				
GGC DESIGN LTD CHARTERED ARCHITECT Tel: 01895 810 932 Mob: 07976 732 636 g.g.callon1@btinternet.com				
PROJECT 2ND CHANNY, UXBRIDGE UB8 3RA GROUND FLOOR FRONT EXTENSION AND FIRST FLOOR REAR EXTENSION				
DESCRIPTION EXTENDING & PROPOSED LOFT & ROOF PLANS				
SCALE	PROJECT BY	CHECKED BY	DATE	
1:100 @ A3	EG, JT	GC	22/08/19	
DRAWING NO.			REV.	
29 TC / P2 / 04			B	