


NOTES



The Contractor must verify all dimensions at the site before setting out, commencing work, or making any shop drawings. Any discrepancies must be reported to the Contract Administrator / Architect before proceeding.

This drawing to be used for estimating purposes only. The Contractor must not use this drawing for construction until the structural design has been carried out and confirmation given by Building Control that the design is acceptable. Architect's drawings to be used in conjunction with the structural drawings.


DO NOT SCALE FROM THIS DRAWING.

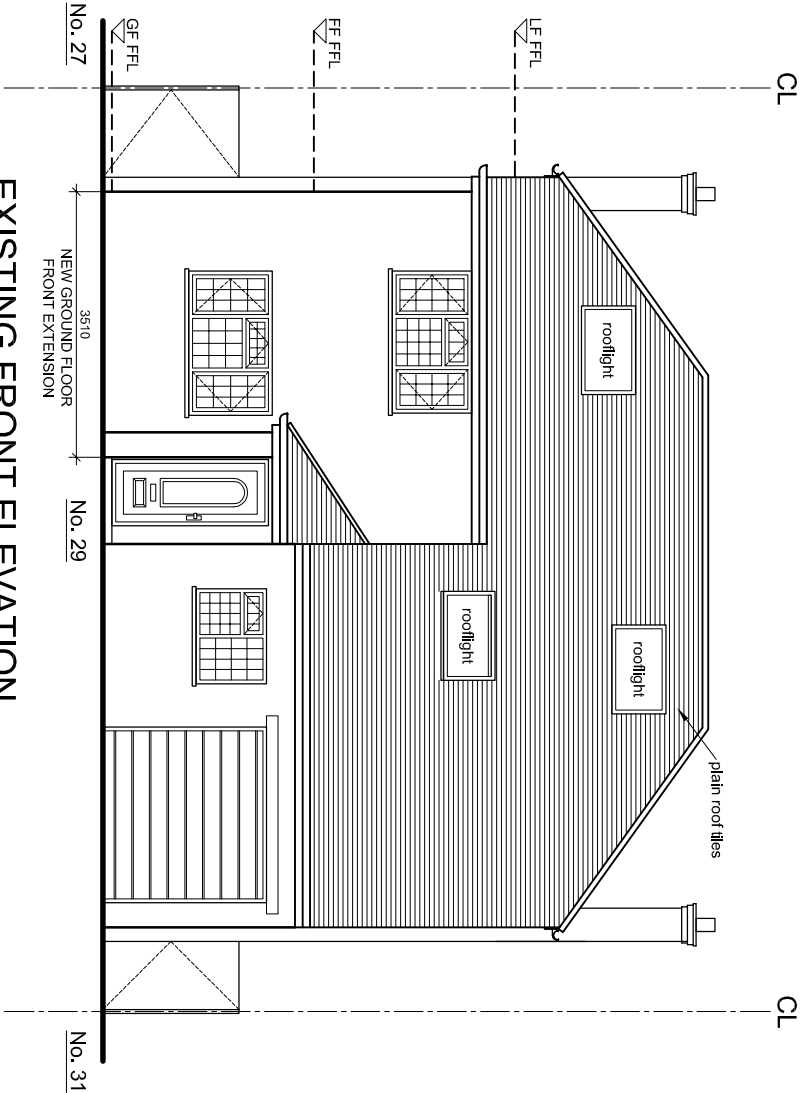

EXISTING FRONT ELEVATION

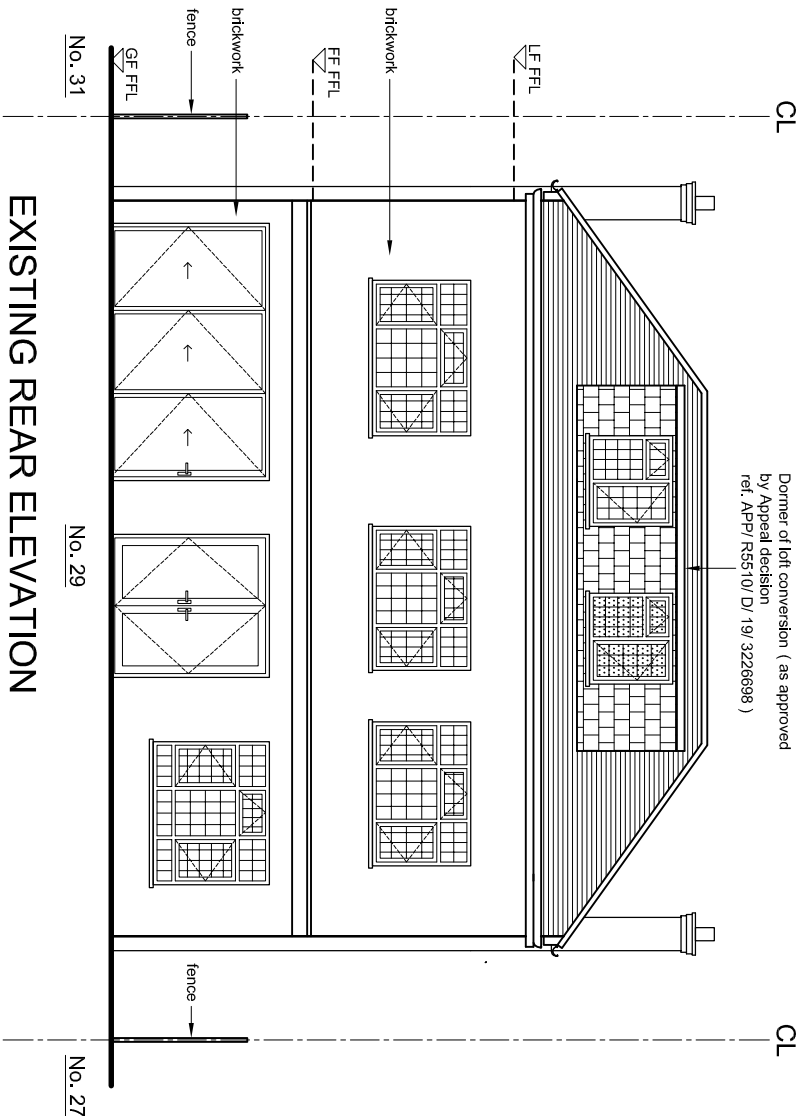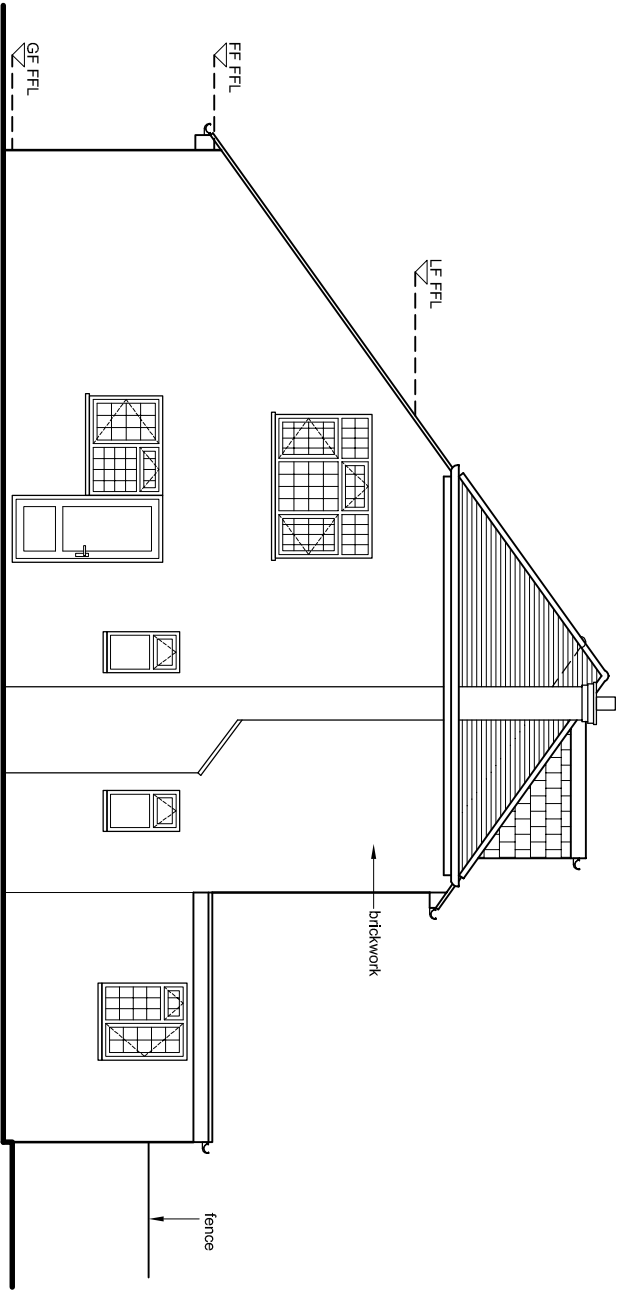


EXISTING REAR ELEVATION

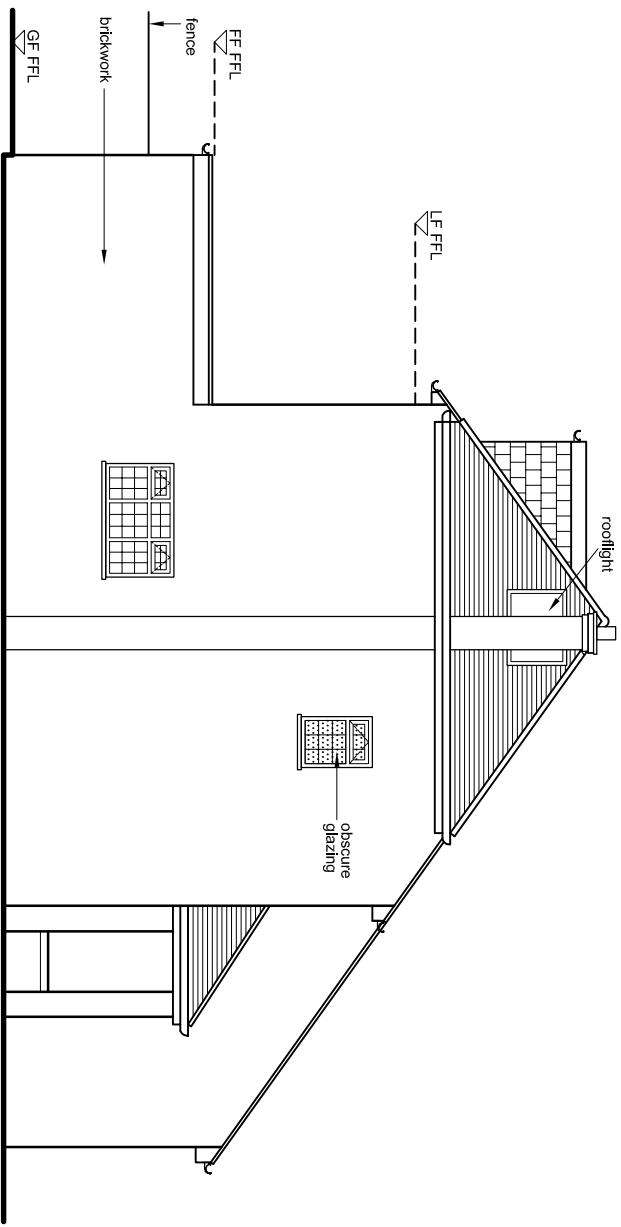

EXISTING SIDE ELEVATION

Donner of loft conversion (as approved
by Appeal decision
ref, APP/ RSS10/ D/ 19/ 3226998)

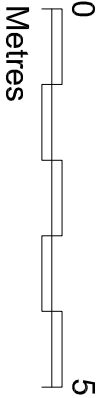

Revision notes				-	-
Initials				Date	
					
GGC DESIGN LTD					
CHARTERED ARCHITECT					
Tel: 01895 810 932					
Mob: 07962 732 636					
g.c.gallion11@btinternet.com					
PROJECT					
29 THE CHANTRY, UXBRIDGE UB8 3RA					
GROUND FLOOR FRONT EXTENSION AND FIRST FLOOR REAR EXTENSION					
DESCRIPTION					
EXISTING ELEVATIONS					
SCALE	DRAWN BY	DRAWN BY	DATE		
1:100 @ A3	EG, JT	GC	6/8/19		
DRAWING No.			REV.		
29 TC / P2 / 05					