


NOTES


The Contractor must verify all dimensions at the site before setting out, commencing work, or making any shop drawings. Any discrepancies must be reported to the Contract Administrator / Architect before proceeding.

This drawing to be used for estimating purposes only. The Contractor must not use this drawing for construction until the structural design has been carried out and confirmation given by Building Control that the design is acceptable. Architect's drawings to be used in conjunction with the structural drawings.


DO NOT SCALE FROM THIS DRAWING.

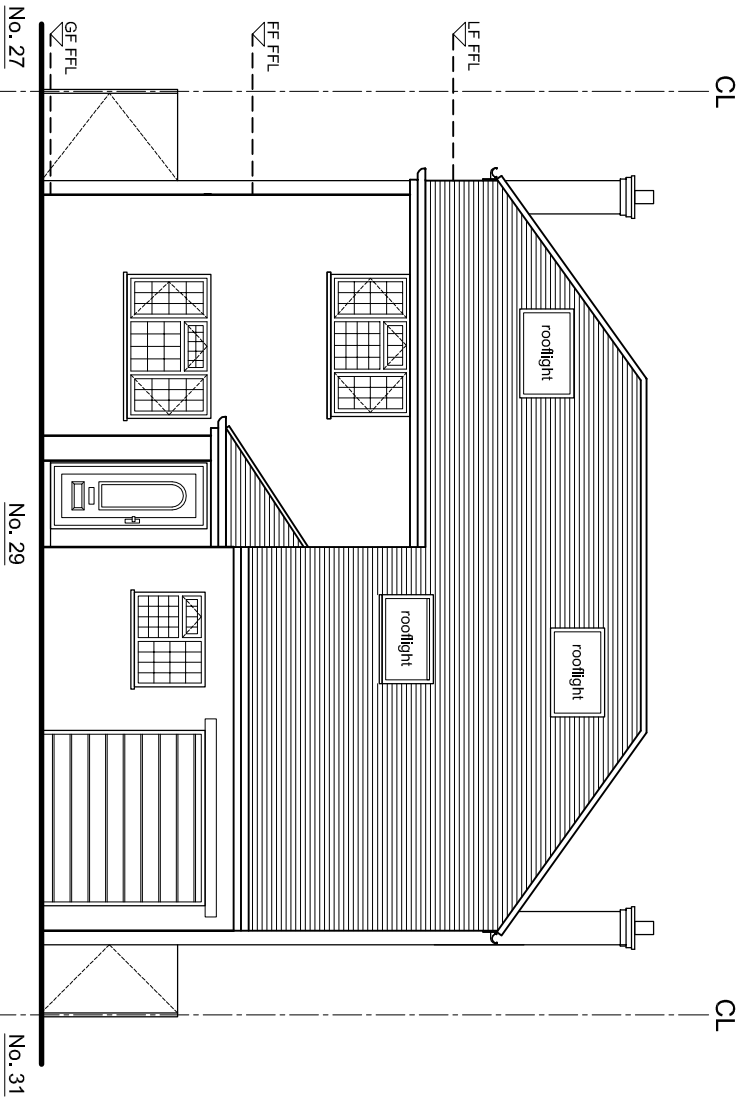


PROPOSED FRONT ELEVATION

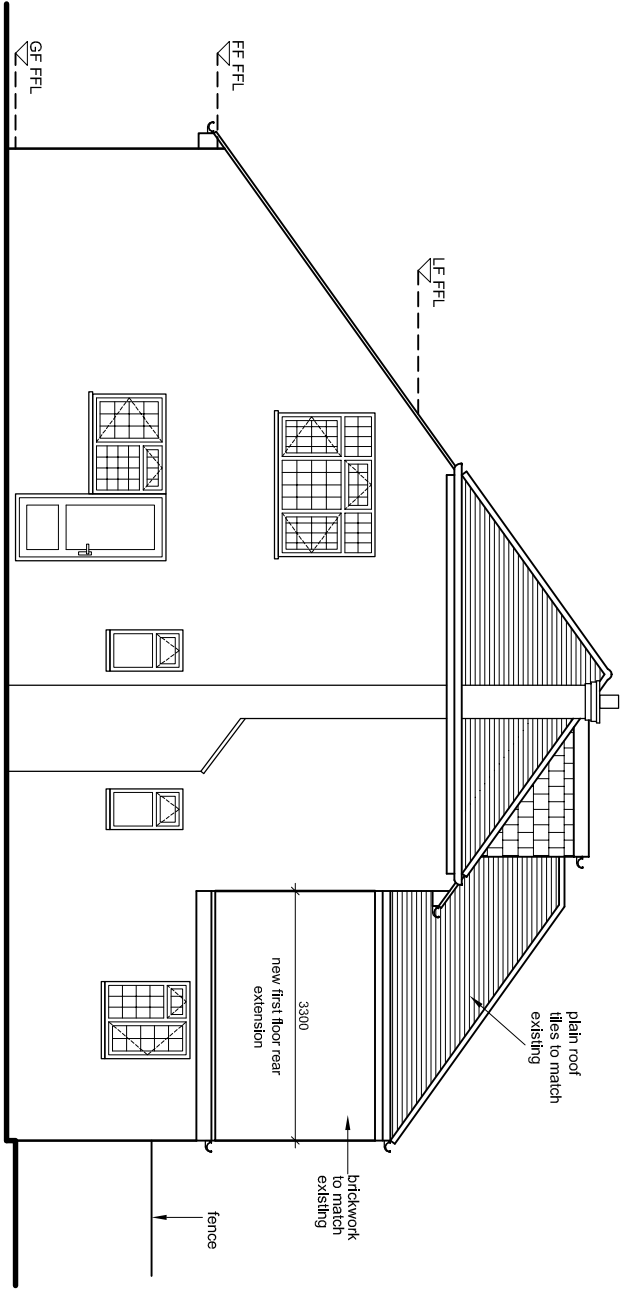


PROPOSED SIDE ELEVATION

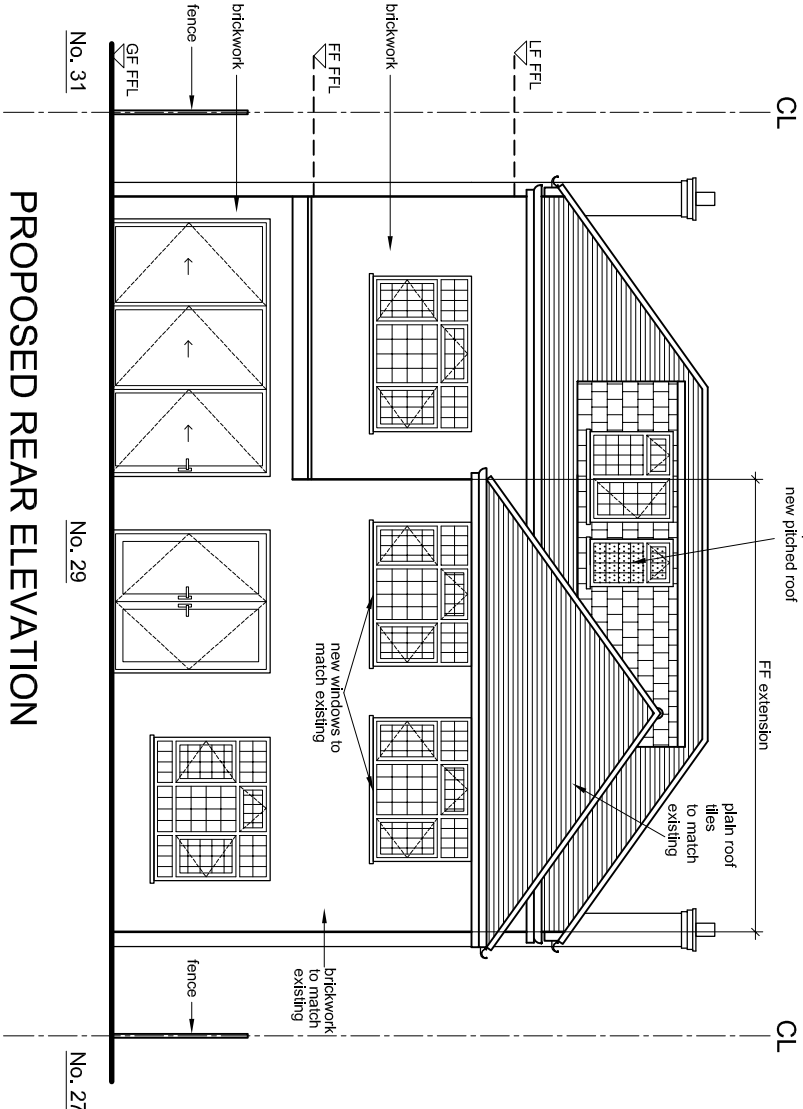

PROPOSED REAR ELEVATION

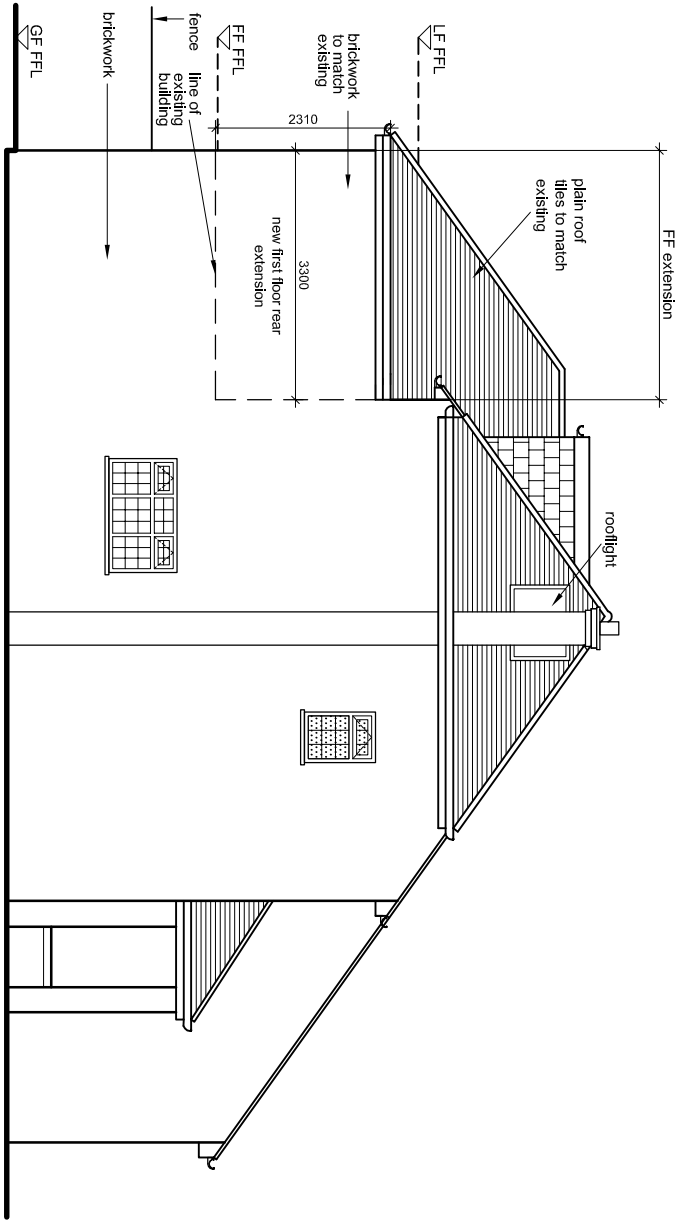

PROPOSED SIDE ELEVATION

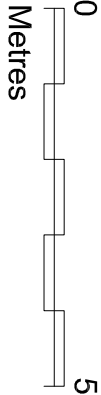

Rev	Revision notes	Initials	Date
-	-	-	-



GDC DESIGN LTD
CHARTERED ARCHITECT
Tel: 01895 610 932
Mob: 07976 732 636
g.g.c@btinternet.com

PROJECT
29 THE CHANTRY, UXBRIDGE UB8 3RA
GROUND FLOOR FRONT EXTENSION AND FIRST
FLOOR REAR EXTENSION

PROPOSED ELEVATIONS		
DATE	DRAWN BY	CHECKED BY
1:100 @ A3	EG.JT	GC
DRAWING No.	REV.	
29 TC / P2 / 06	B	