


REAR ELEVATION





PROPOSED REAR ELEVATION

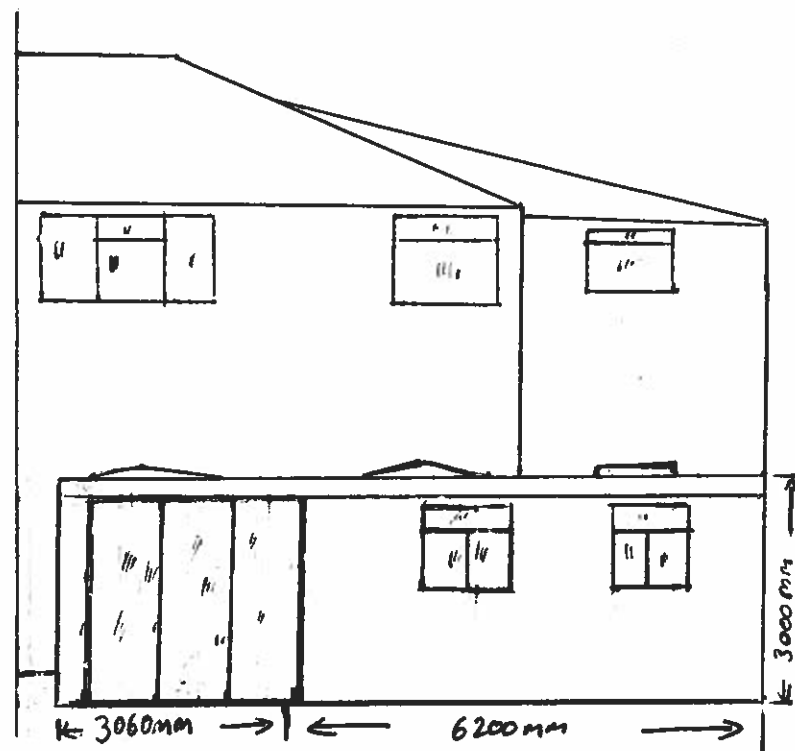

Scale Ruler

SIDE ELEVATION

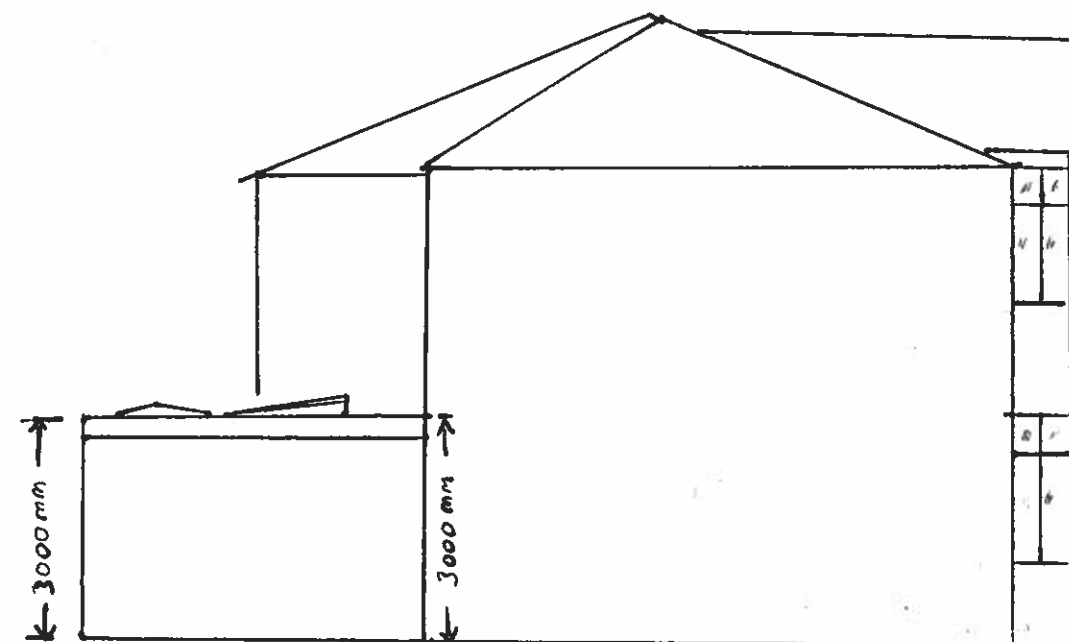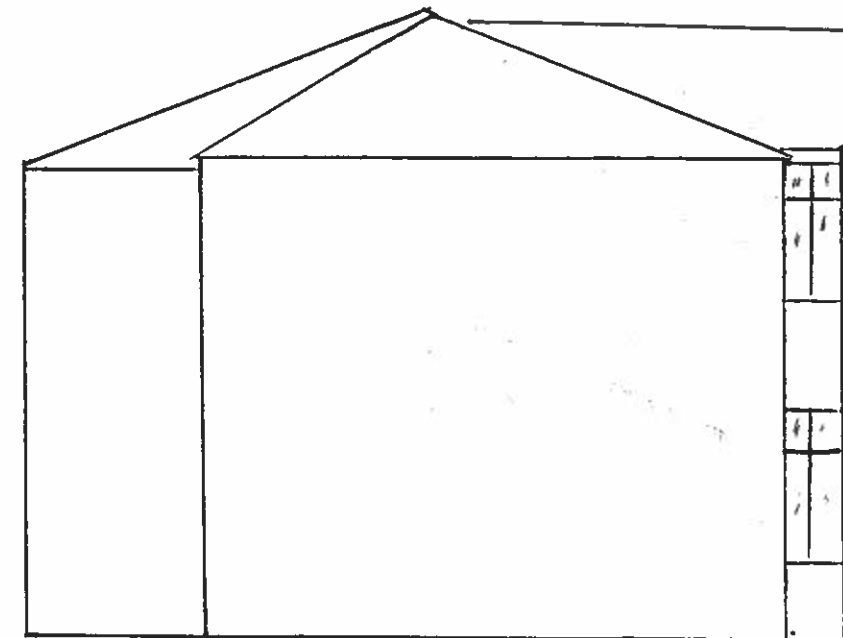

PROPOSED SIDE ELEVATION

A3- PAPER SIZE

PROJECT TITLE:
SINGLE STOREY REAR
EXTENSION
184 VICTORIA ROAD RUSKIP
HA4 0AW

SCALE:

1:100

DRAWING DATE:


AMENDED

26 SEP 2019



DRAWING NO:

CTC100/B3

EXISTING GROUND FLOOR

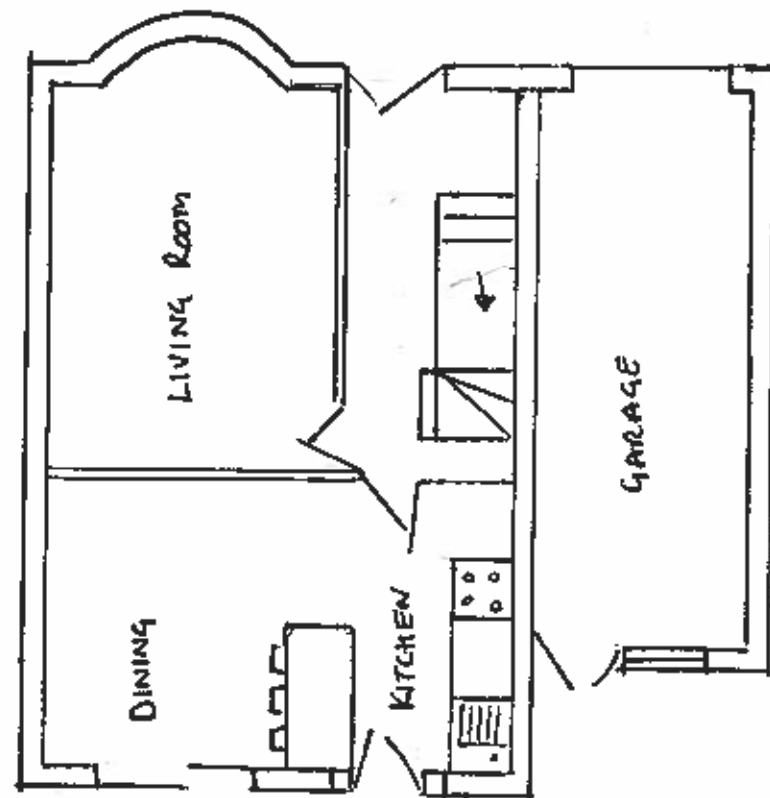

PROPOSED GROUND FLOOR REAR EXTENSION

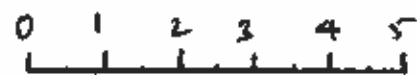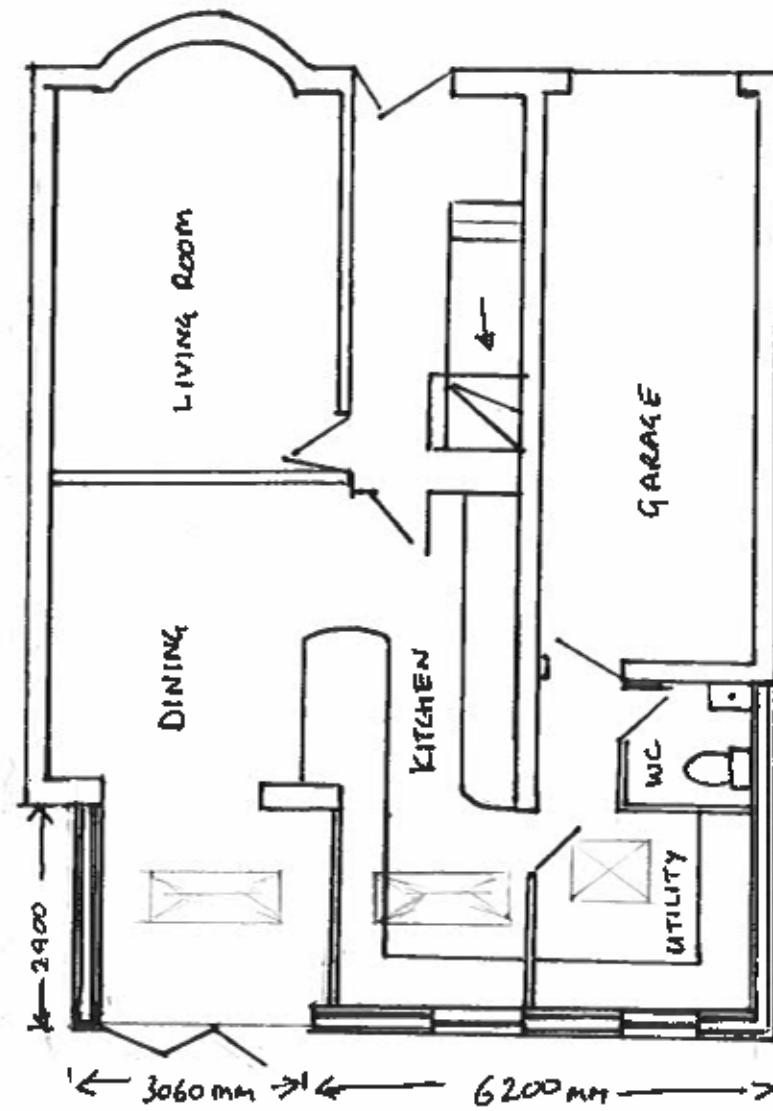

Scale Ruler

A3 PAPER SIZE

PROJECT TITLE:
SINGLE STOREY REAR
EXTENSION
184 VICTORIA ROAD
RUISLIP
HA4 0AW

SCALE:

1:100

DRAWING DATE:
AMENDED
26 SEP 2019

DRAWING NO:

CTC10 /B2