

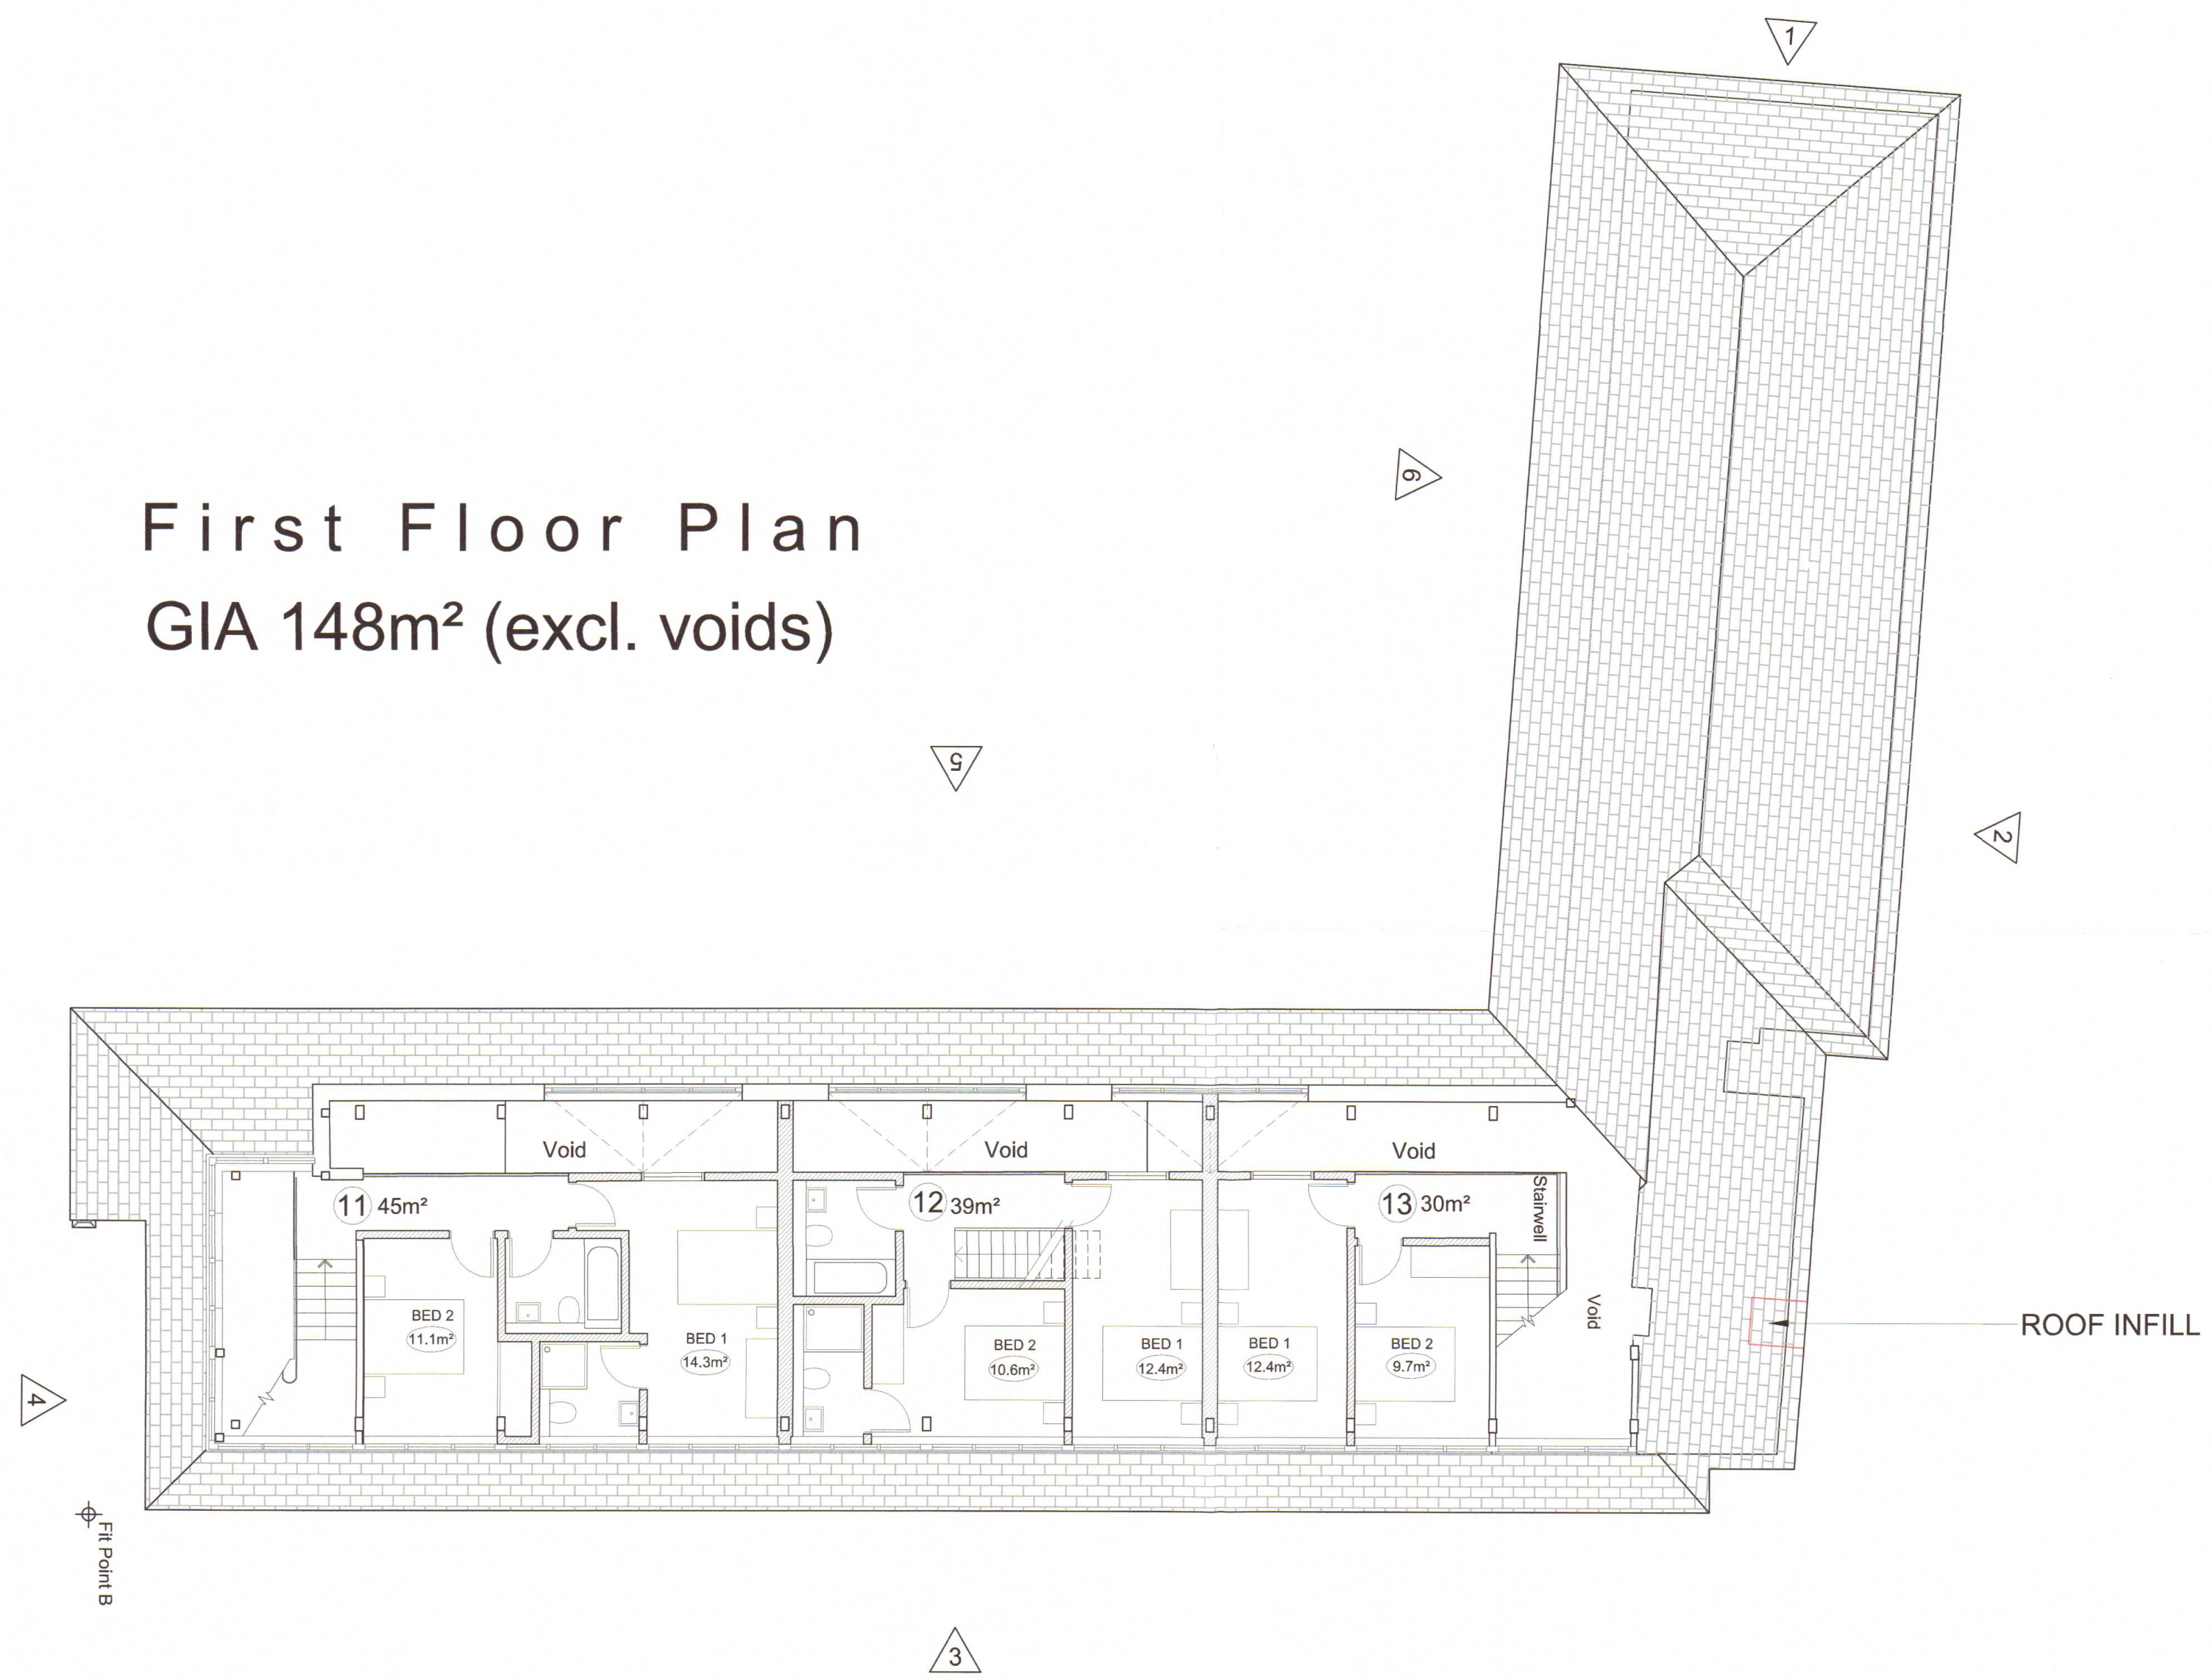


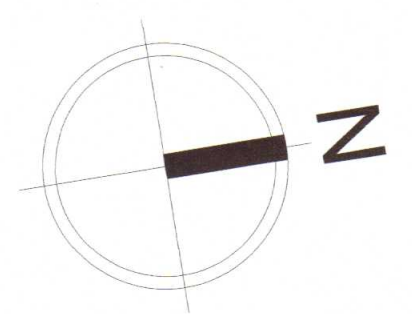

# First Floor Plan

GIA 148m<sup>2</sup> (excl. voids)

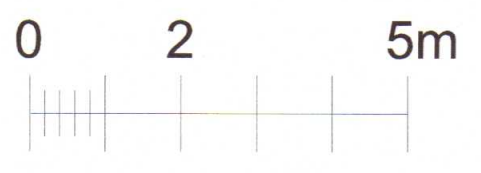

| OFFICE BLOCK<br>AREA SCHEDULE |             |                   |
|-------------------------------|-------------|-------------------|
| UNIT                          | TYPE        | GIA               |
| 11                            | 3 BED HOUSE | 109m <sup>2</sup> |
| 12                            | 2 BED HOUSE | 89m <sup>2</sup>  |
| 13                            | 2 BED HOUSE | 93m <sup>2</sup>  |
| 14                            | 1 BED FLAT  | 50m <sup>2</sup>  |
| 15                            | STUDIO FLAT | 37m <sup>2</sup>  |

Key:

- ? 50m<sup>2</sup> Unit No. GIA
- \*m<sup>2</sup> Room Area
- New Fabric
- Overhead Structure