



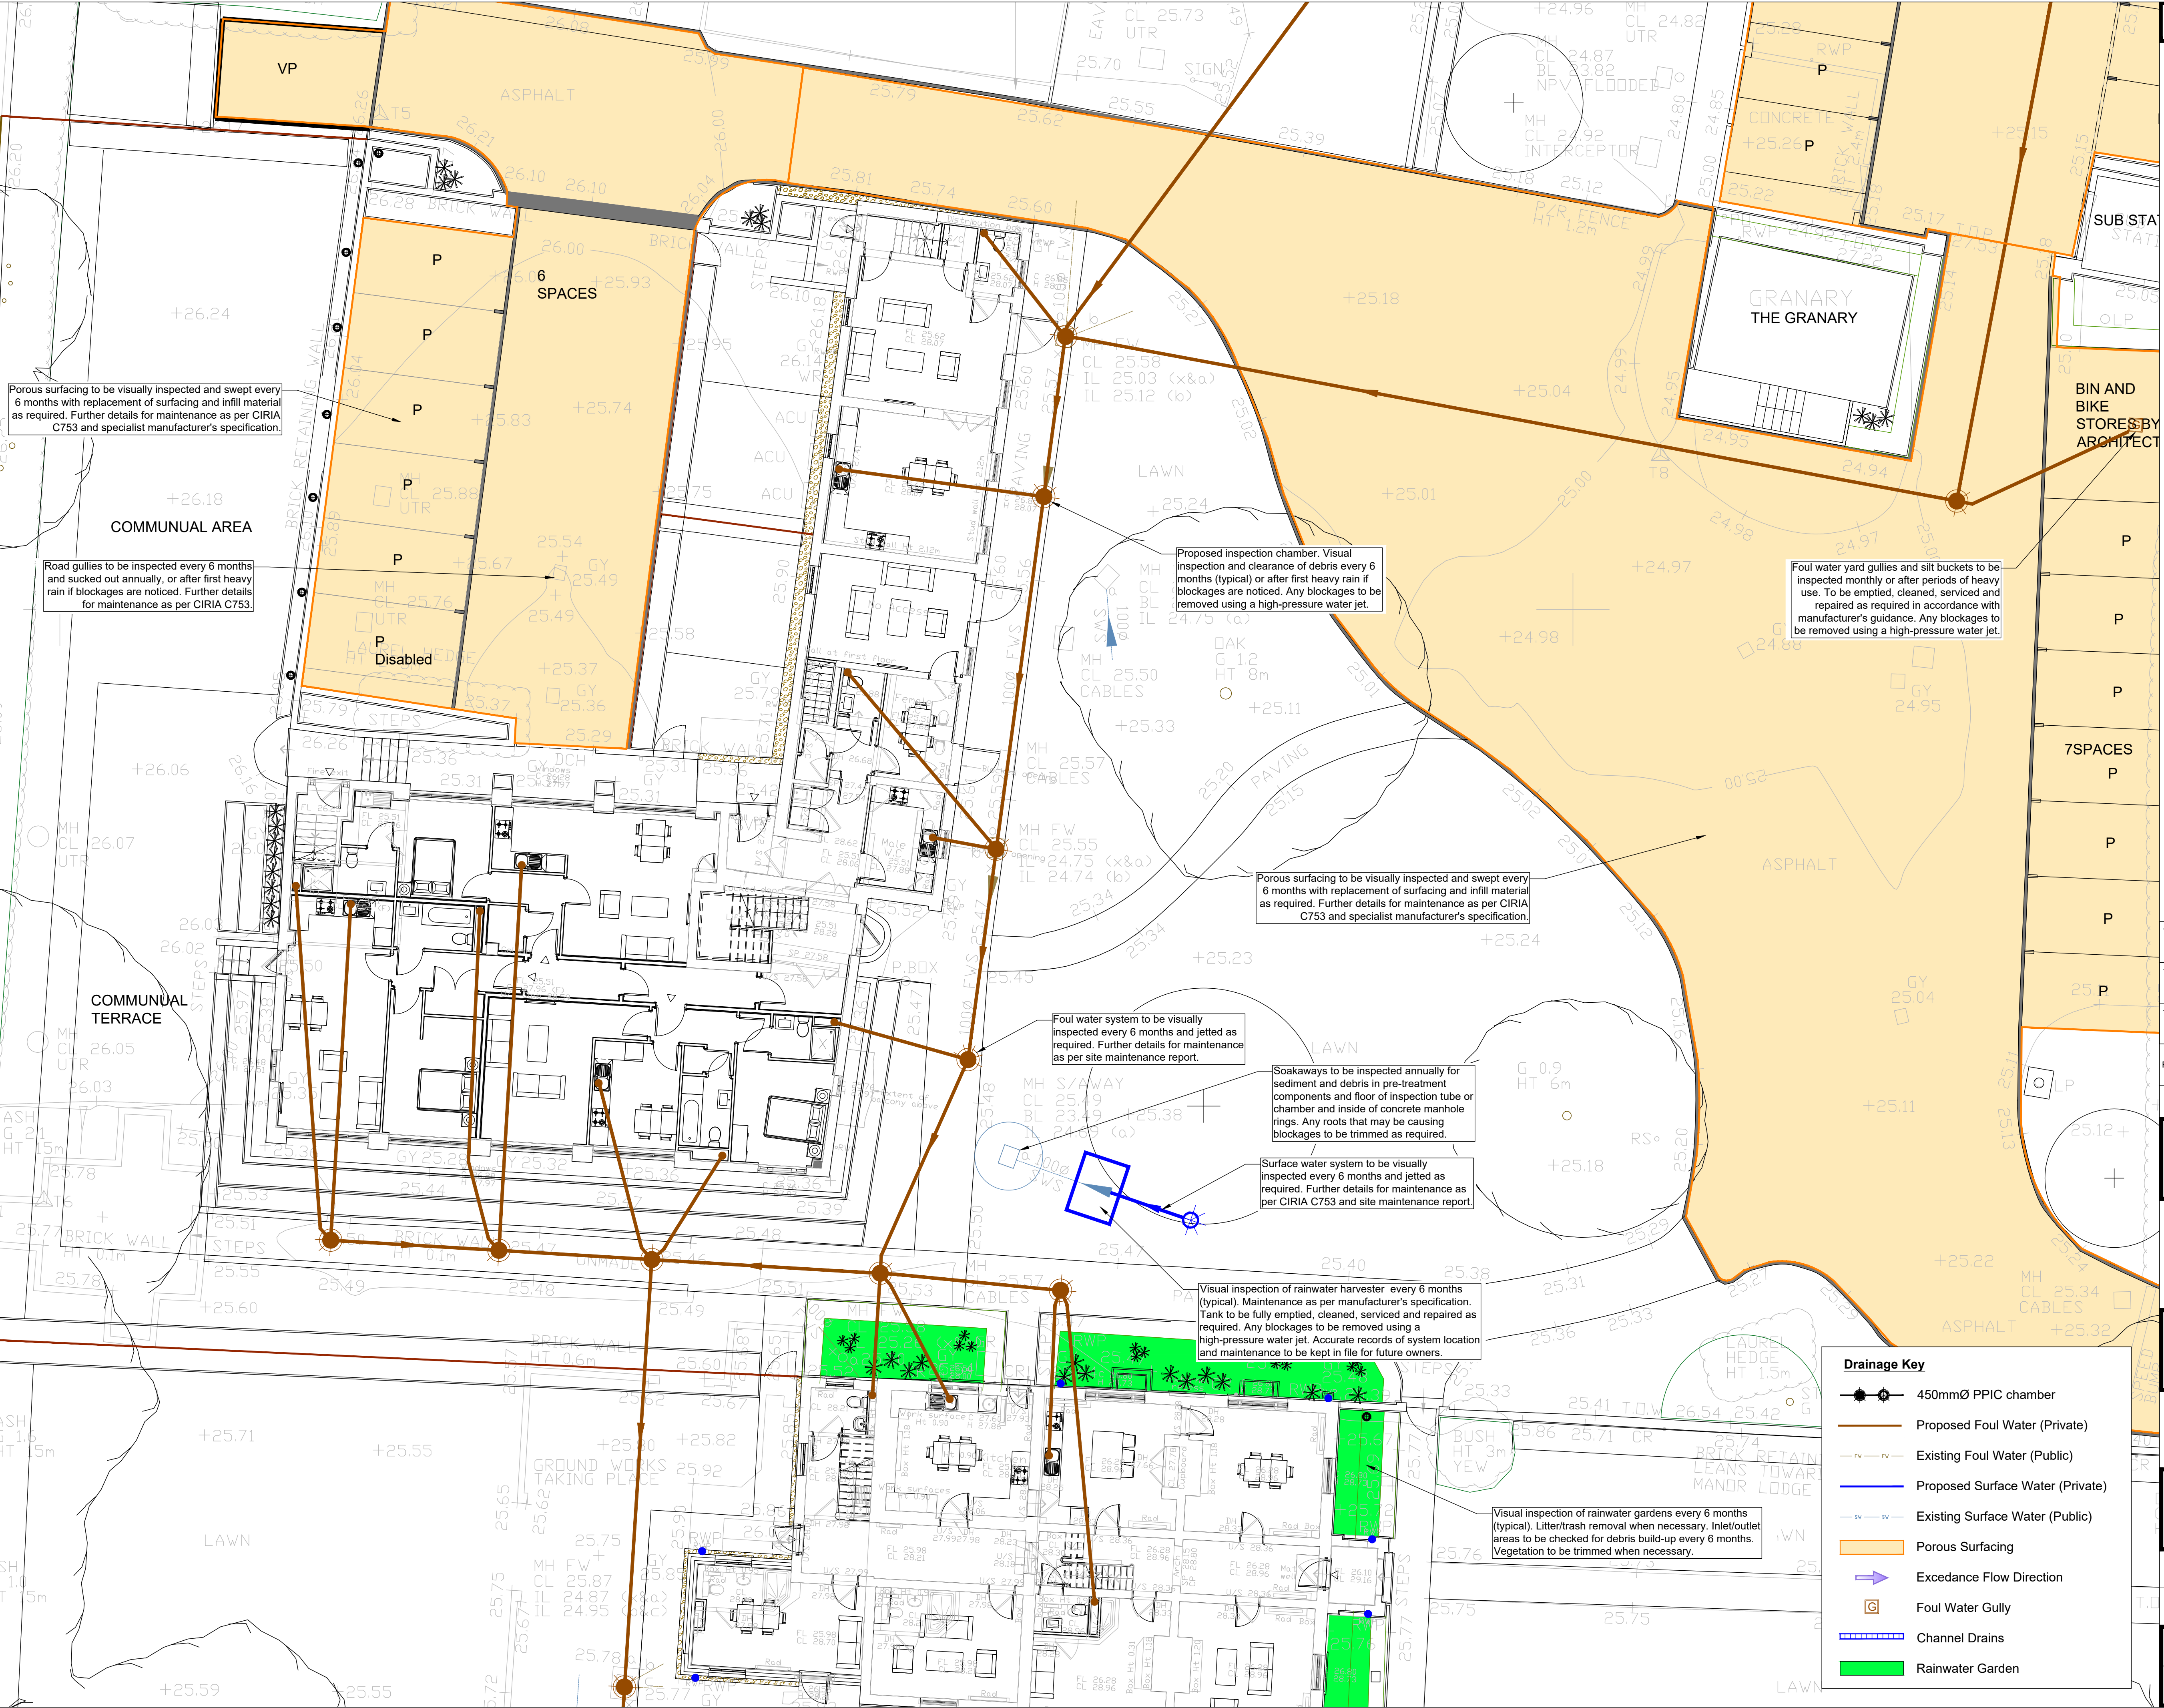

GENERAL NOTES

- 1.1. THIS DRAWING IS COPYRIGHT AND SHOULD NOT BE REPRODUCED IN WHOLE OR PART WITHOUT THE WRITTEN CONSENT OF PPIC GROUP LTD.
- 1.2. DO NOT SCALE FROM THIS DRAWING.
- 1.3. ALL DIMENSIONS TO BE CHECKED ON SITE AND CO-ORDINATE WITH RELEVANT ARCHITECTS DRAWINGS. ANY DISCREPANCIES TO BE REPORTED TO THE ENGINEER PRIOR TO CONSTRUCTION.
- 1.4. ALL DIMENSIONS IN METRES UNLESS NOTED OTHERWISE.
- 1.5. ALL LEVELS IN METRES.
- 1.6. SIZES HEREON SHALL NOT BE MODIFIED WITHOUT THE WRITTEN APPROVAL OF THE ENGINEER.
- 1.7. THIS DRAWING IS TO BE READ IN CONJUNCTION WITH ALL RELEVANT ENGINEERS DRAWINGS & SPECIFICATIONS.

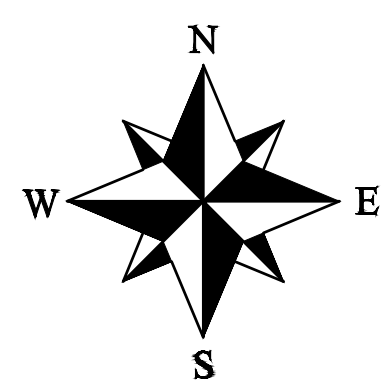

T3	CHANNEL DRAINS, ROAD GULLIES AND RAINWATER GARDEN NOTES ADDED					
HS	05.04.23	DB	05.04.23	DB	05.04.23	
T2	SOAKAWAY MAINTENANCE NOTES ADDED					
HS	24.11.22	DB	24.11.22	DB	24.11.22	
T1	INITIAL TENDER ISSUE.					
AJ	09.08.21	DB	09.08.21	DB	09.08.21	
REV.	REVISION NOTE/COMMENT					
DRW BY	DATE	CHK BY	DATE	APP BY	DATE	



Satellite house, 2 Nexus Park
Lysons Avenue, Ash Vale
Guildford
GU12 5QE
United Kingdom
T. +44 (0)1276 700 400
E. info@patrickparsons.co.uk
W. www.patrikparsons.co.uk

Client
Heathrow 1 Limited

Project
Manor Court, High Street,
Harmondsworth

Drawing
Drainage Maintenance
Sheet 2 of 2

Scales 1:100 At original size A1

Drawn AJ Date Aug 2021 Checked DB

Status
TENDER

Drawing No. A21138/0301 Rev. T3

Drainage Key

- 450mmØ PPIC chamber
- Proposed Foul Water (Private)
- Existing Foul Water (Public)
- Proposed Surface Water (Private)
- Existing Surface Water (Public)
- Porous Surfacing
- Excedance Flow Direction
- Foul Water Gully
- Channel Drains
- Rainwater Garden