



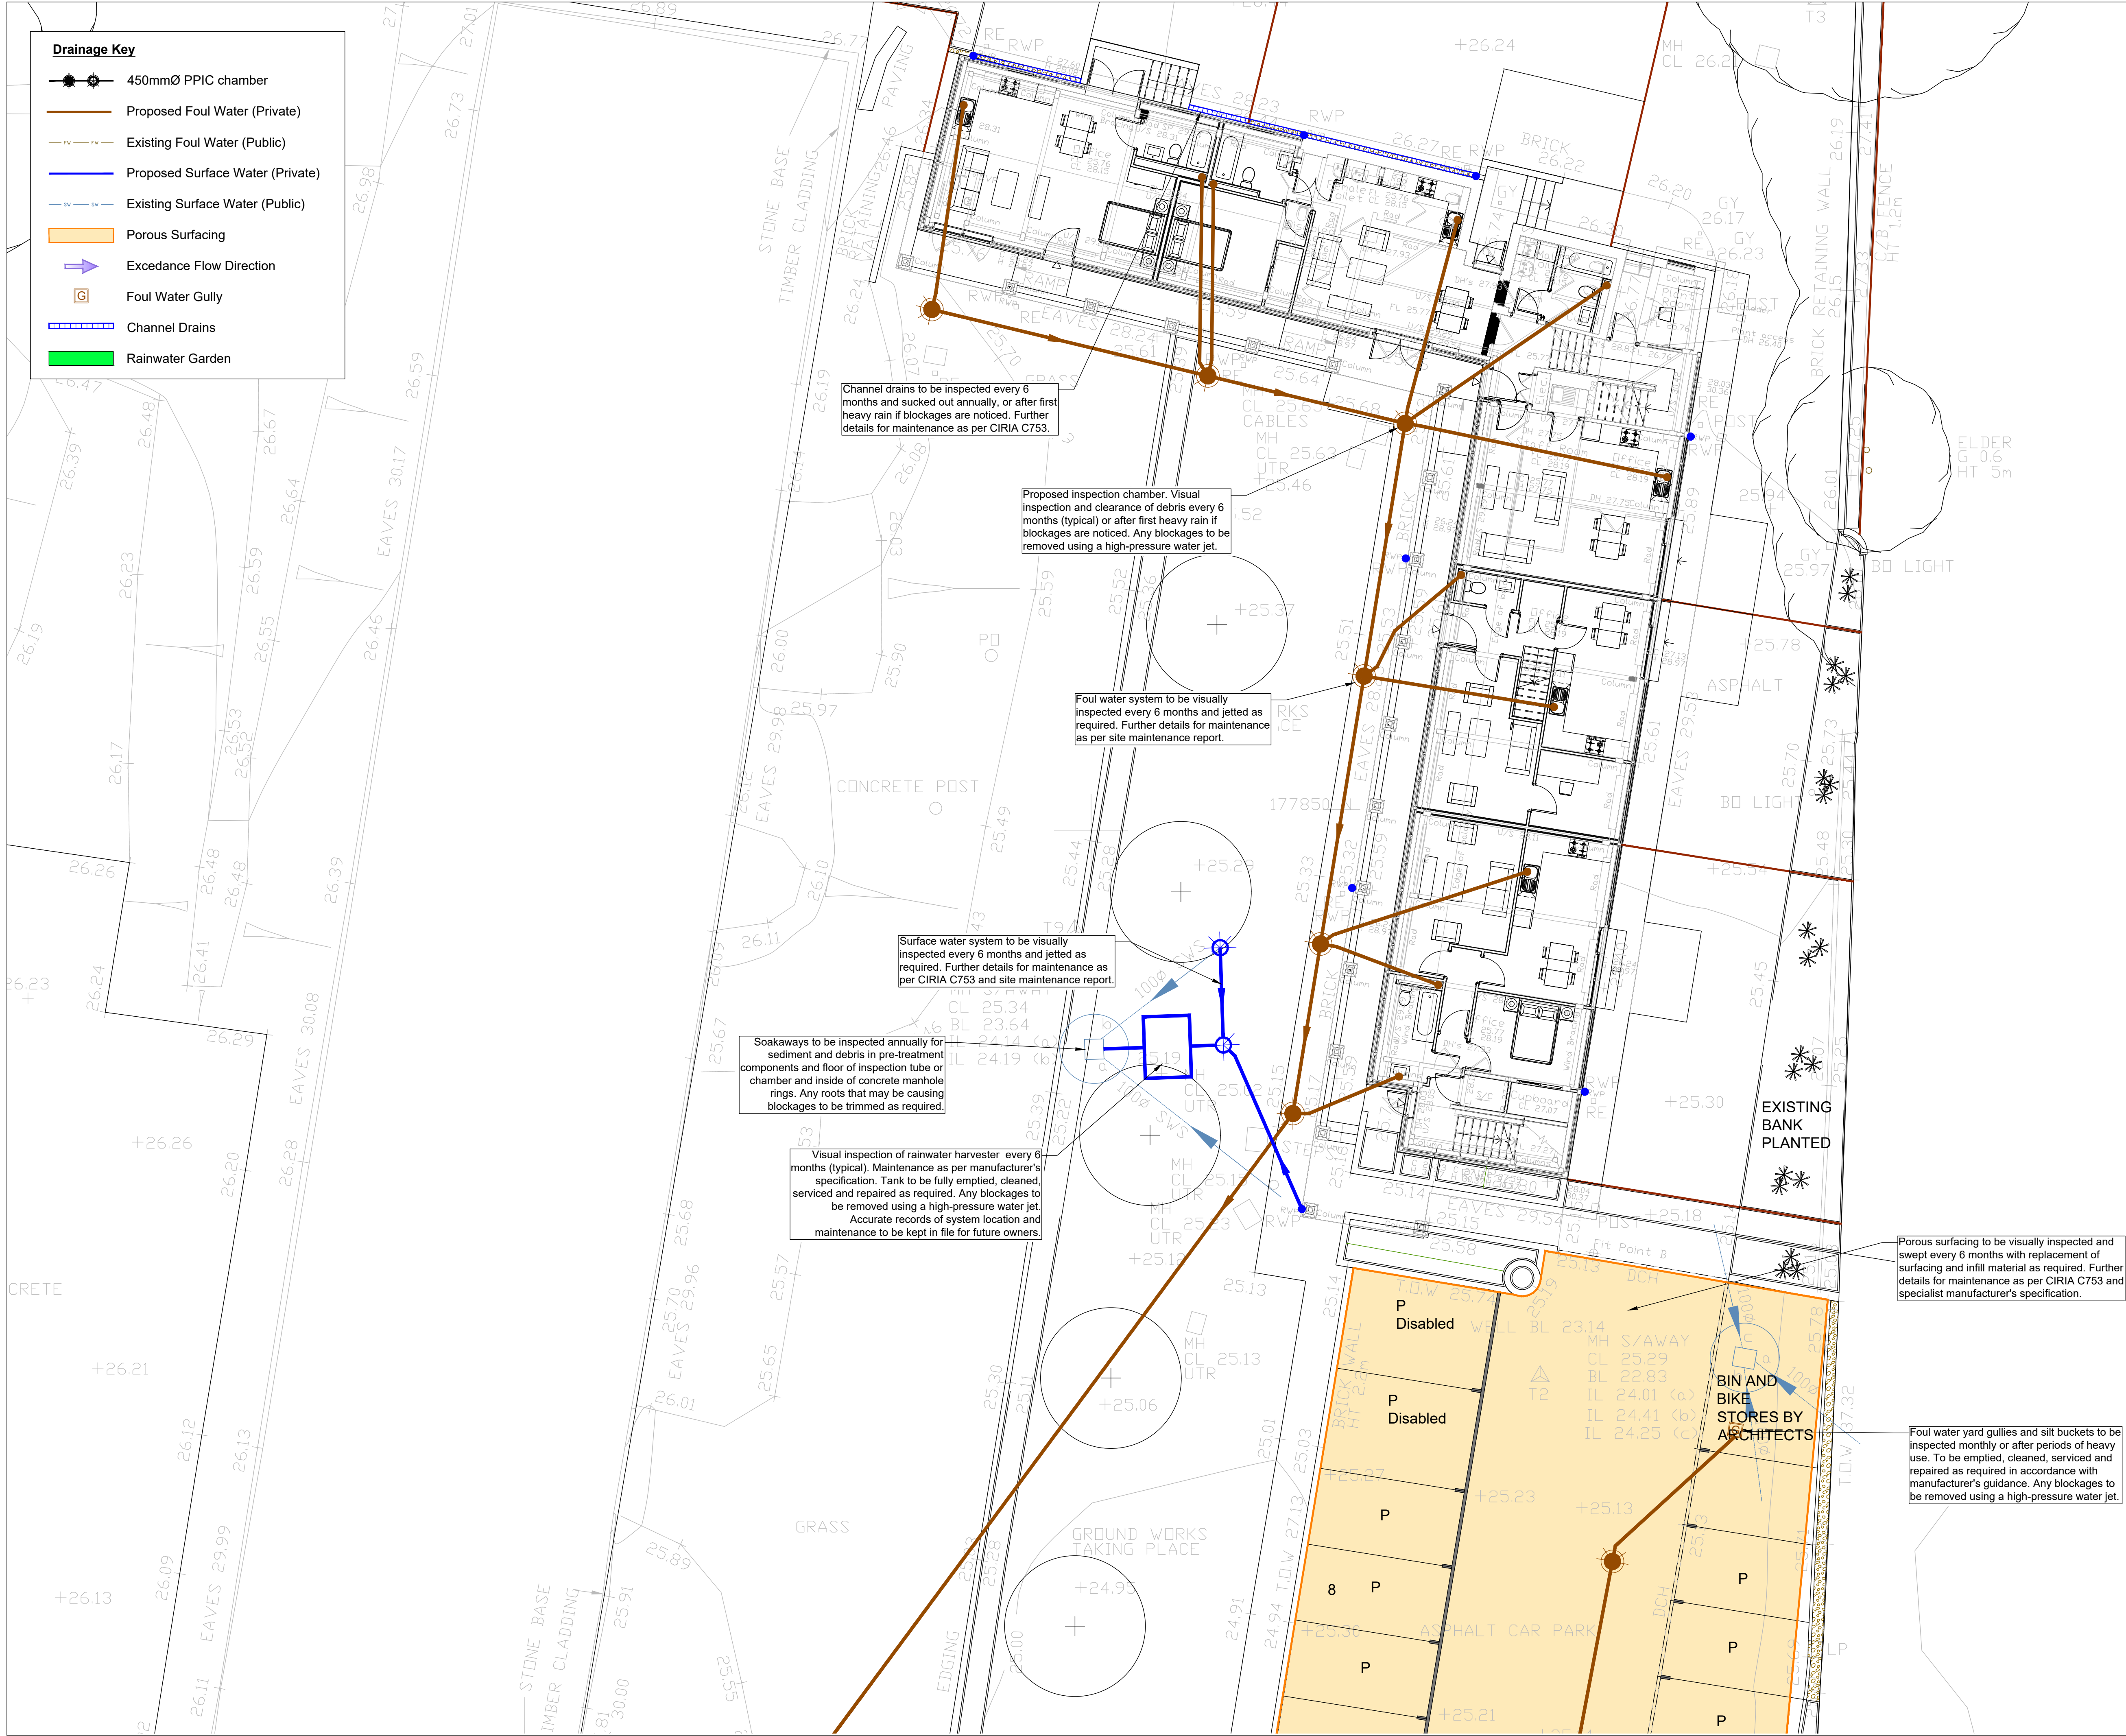

GENERAL NOTES

- 1.1. THIS DRAWING IS COPYRIGHT AND SHOULD NOT BE REPRODUCED IN WHOLE OR PART WITHOUT THE WRITTEN CONSENT OF PPCE GROUP LTD.
- 1.2. DO NOT SCALE FROM THIS DRAWING.
- 1.3. ALL DIMENSIONS TO BE CHECKED ON SITE AND CO-ORDINATE WITH RELEVANT ARCHITECTS DRAWINGS. ANY DISCREPANCIES TO BE REPORTED TO THE ENGINEER PRIOR TO CONSTRUCTION.
- 1.4. ALL DIMENSIONS IN METRES UNLESS NOTED OTHERWISE.
- 1.5. ALL LEVELS IN METRES.
- 1.6. SIZES HEREON SHALL NOT BE MODIFIED WITHOUT THE WRITTEN APPROVAL OF THE ENGINEER.
- 1.7. THIS DRAWING IS TO BE READ IN CONJUNCTION WITH ALL RELEVANT ENGINEERS DRAWINGS & SPECIFICATIONS.

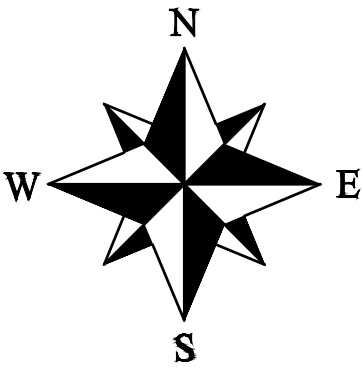

T3	CHANNEL DRAINS, ROAD GULLIES AND RAINWATER GARDEN NOTES ADDED					
HS	05.04.23	DB	05.04.23	DB	05.04.23	
T2	SOAKAWAY MAINTENANCE NOTES ADDED					
HS	24.11.22	DB	24.11.22	DB	24.11.22	
T1	INITIAL TENDER ISSUE.					
AJ	09.08.21	DB	09.08.21	DB	09.08.21	
REV.	REVISION NOTE/COMMENT					
DRW BY	DATE	CHK BY	DATE	APP BY	DATE	

Revisions

PATRICK PARSONS
Built Environment | Engineering | Consultancy

Satelliet house, 2 Nexus Park
Lysons Avenue, Ash Vale
Guildford
GU12 5QE
United Kingdom
T. +44 (0)1276 700 400
E. info@patrickparsons.co.uk
W. www.patrickparsons.co.uk

Client
Heathrow 1 Limited

Project
**Manor Court, High Street,
Harmondsworth**

Drawing
**Drainage Maintenance
Sheet 1 of 2**

Scales 1:100 At original size A1

Drawn Date	AJ Aug 2021	Checked DB
---------------	----------------	---------------

Status TENDER		
Drawing No.	A21138/0300	Rev. T3