



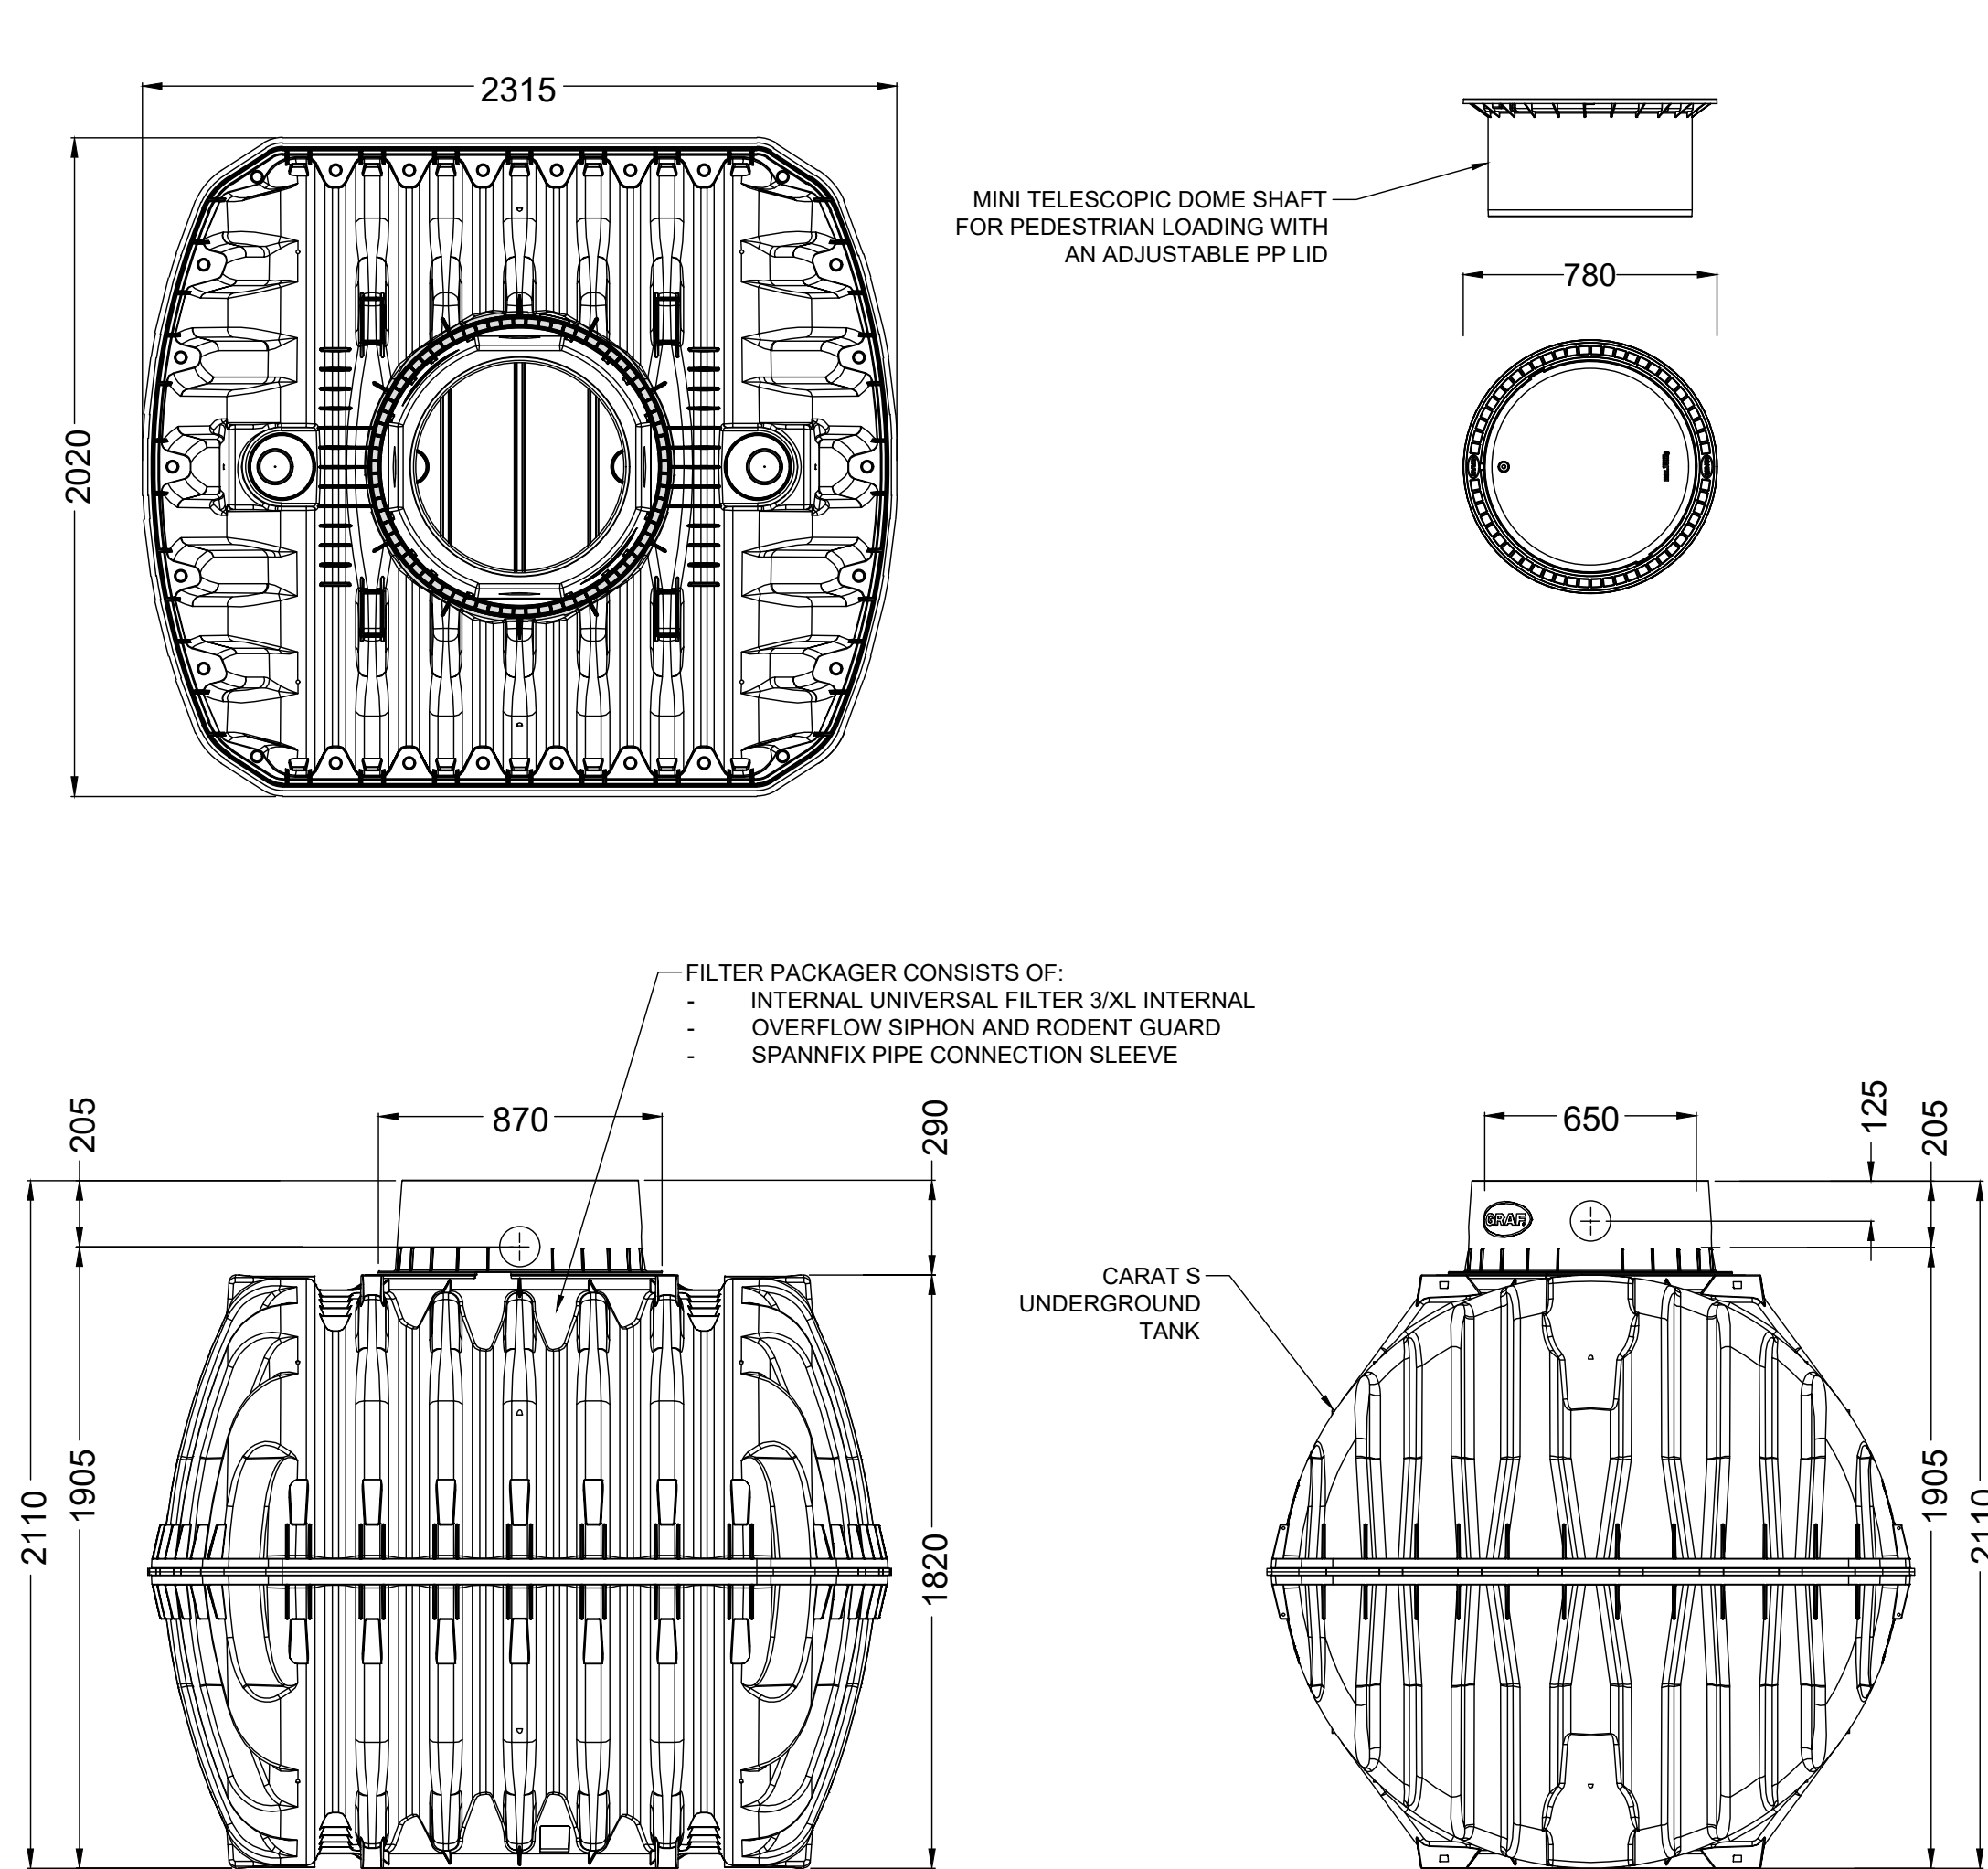

Carat S underground tank 4800L with Mini-Dome 185kg

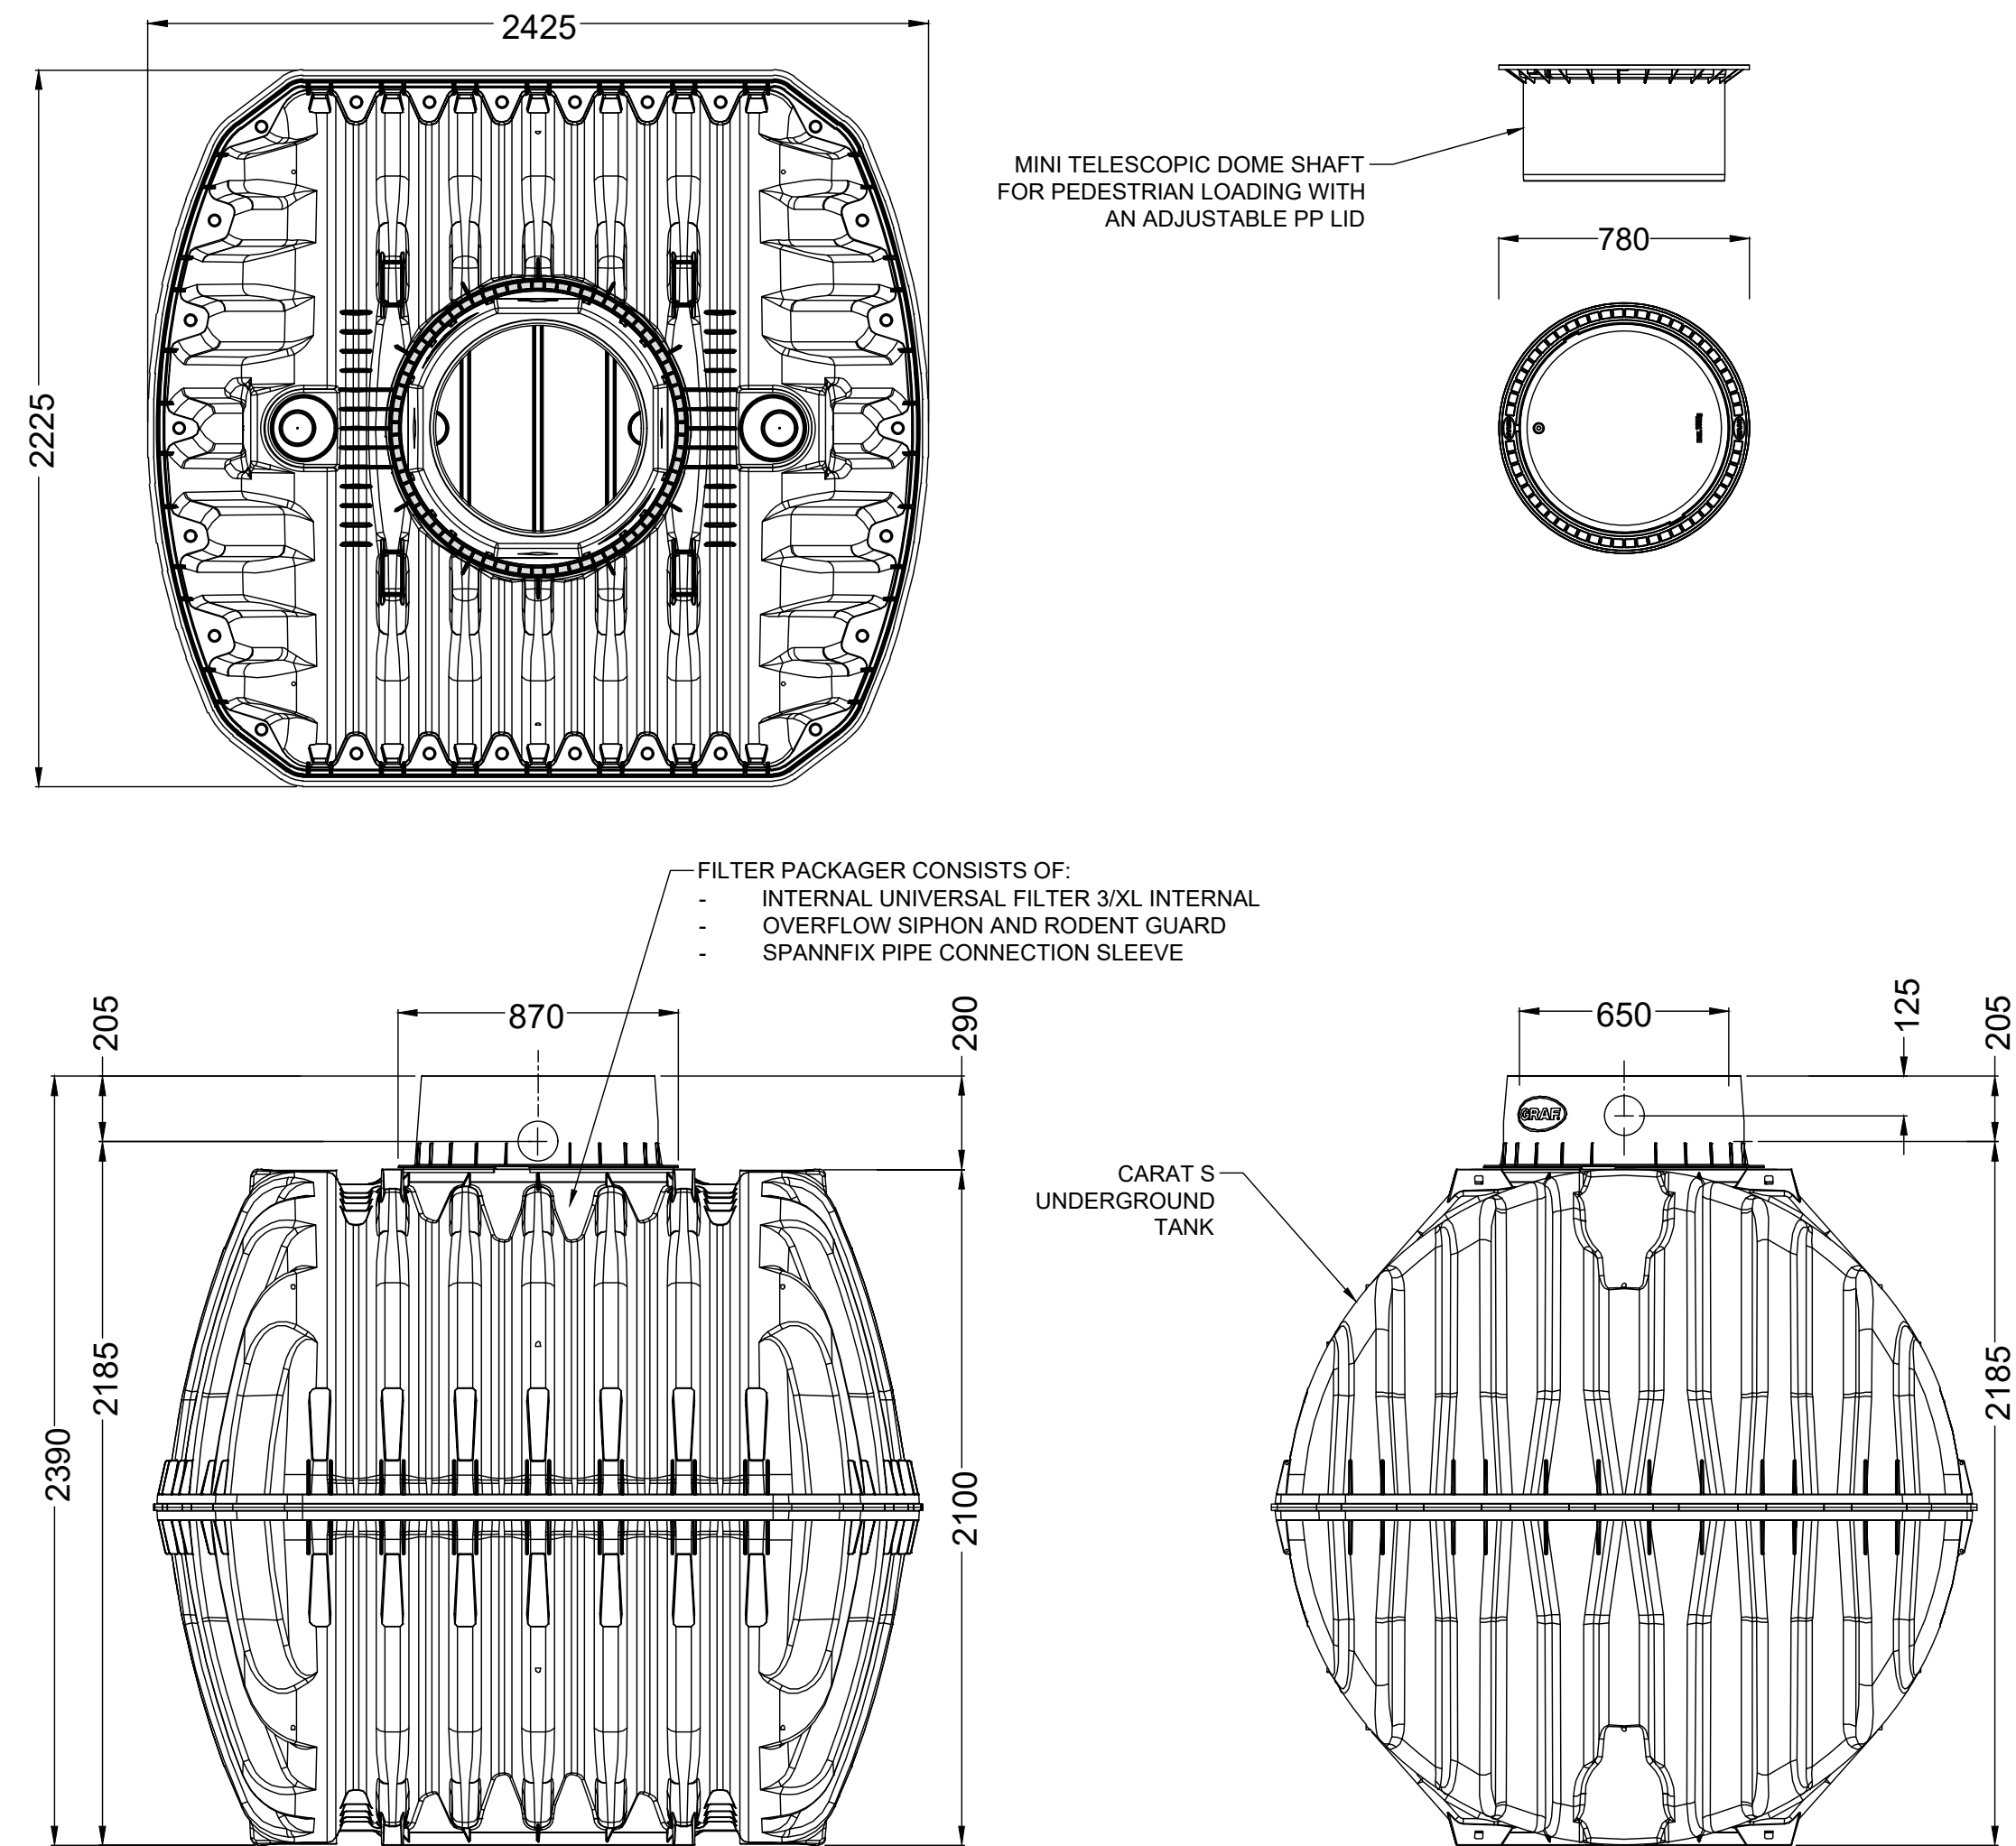

Carat S underground tank 6500L with Mini-Dome 220kg

Tank details indicative only subject to specialist supplier specification

GENERAL NOTES

1.1. THIS DRAWING IS COPYRIGHT AND SHOULD NOT BE REPRODUCED IN WHOLE OR PART WITHOUT THE WRITTEN CONSENT OF PPCE GROUP LTD.

1.2. DO NOT SCALE FROM THIS DRAWING.

1.3. ALL DIMENSIONS TO BE CHECKED ON SITE AND CO-ORDINATE WITH RELEVANT ARCHITECTS DRAWINGS. ANY DISCREPANCIES TO BE REPORTED TO THE ENGINEER PRIOR TO CONSTRUCTION.

1.4. ALL DIMENSIONS IN METRES UNLESS NOTED OTHERWISE.

1.5. ALL LEVELS IN METRES.

1.6. SIZES HEREON SHALL NOT BE MODIFIED WITHOUT THE WRITTEN APPROVAL OF THE ENGINEER.

1.7. THIS DRAWING IS TO BE READ IN CONJUNCTION WITH ALL RELEVANT ENGINEERS DRAWINGS & SPECIFICATIONS.

T1	INITIAL TENDER ISSUE:					
	HS	13.09.21	DB	13.09.21	DB	13.09.21
REV.	REVISION NOTE/COMMENT					
	DRW BY	DATE	CCK BY	DATE	APP BY	DATE

Revisions



PATRICK PARSONS

Built Environment | Engineering | Consultancy

Satelliet house, 2 Nexus Park
Lysons Avenue, Ash Vale
Guildford
GU12 5QE
United Kingdom
T: +44 (0)1276 700 400
E: info@patrickparsons.co.uk
W: www.patrikparsons.co.uk

Client

Heathrow 1 Limited

Project

Manor Court, High Street,
Harmondsworth

Drawing

Rainwater Harvester Details

Scales

NTS

At original size

A1

Drawn	HS	Checked	DB
Date	Aug 2021		

Status

TENDER

Drawing No.	A21138/0305	Rev.	T1
-------------	-------------	------	----