


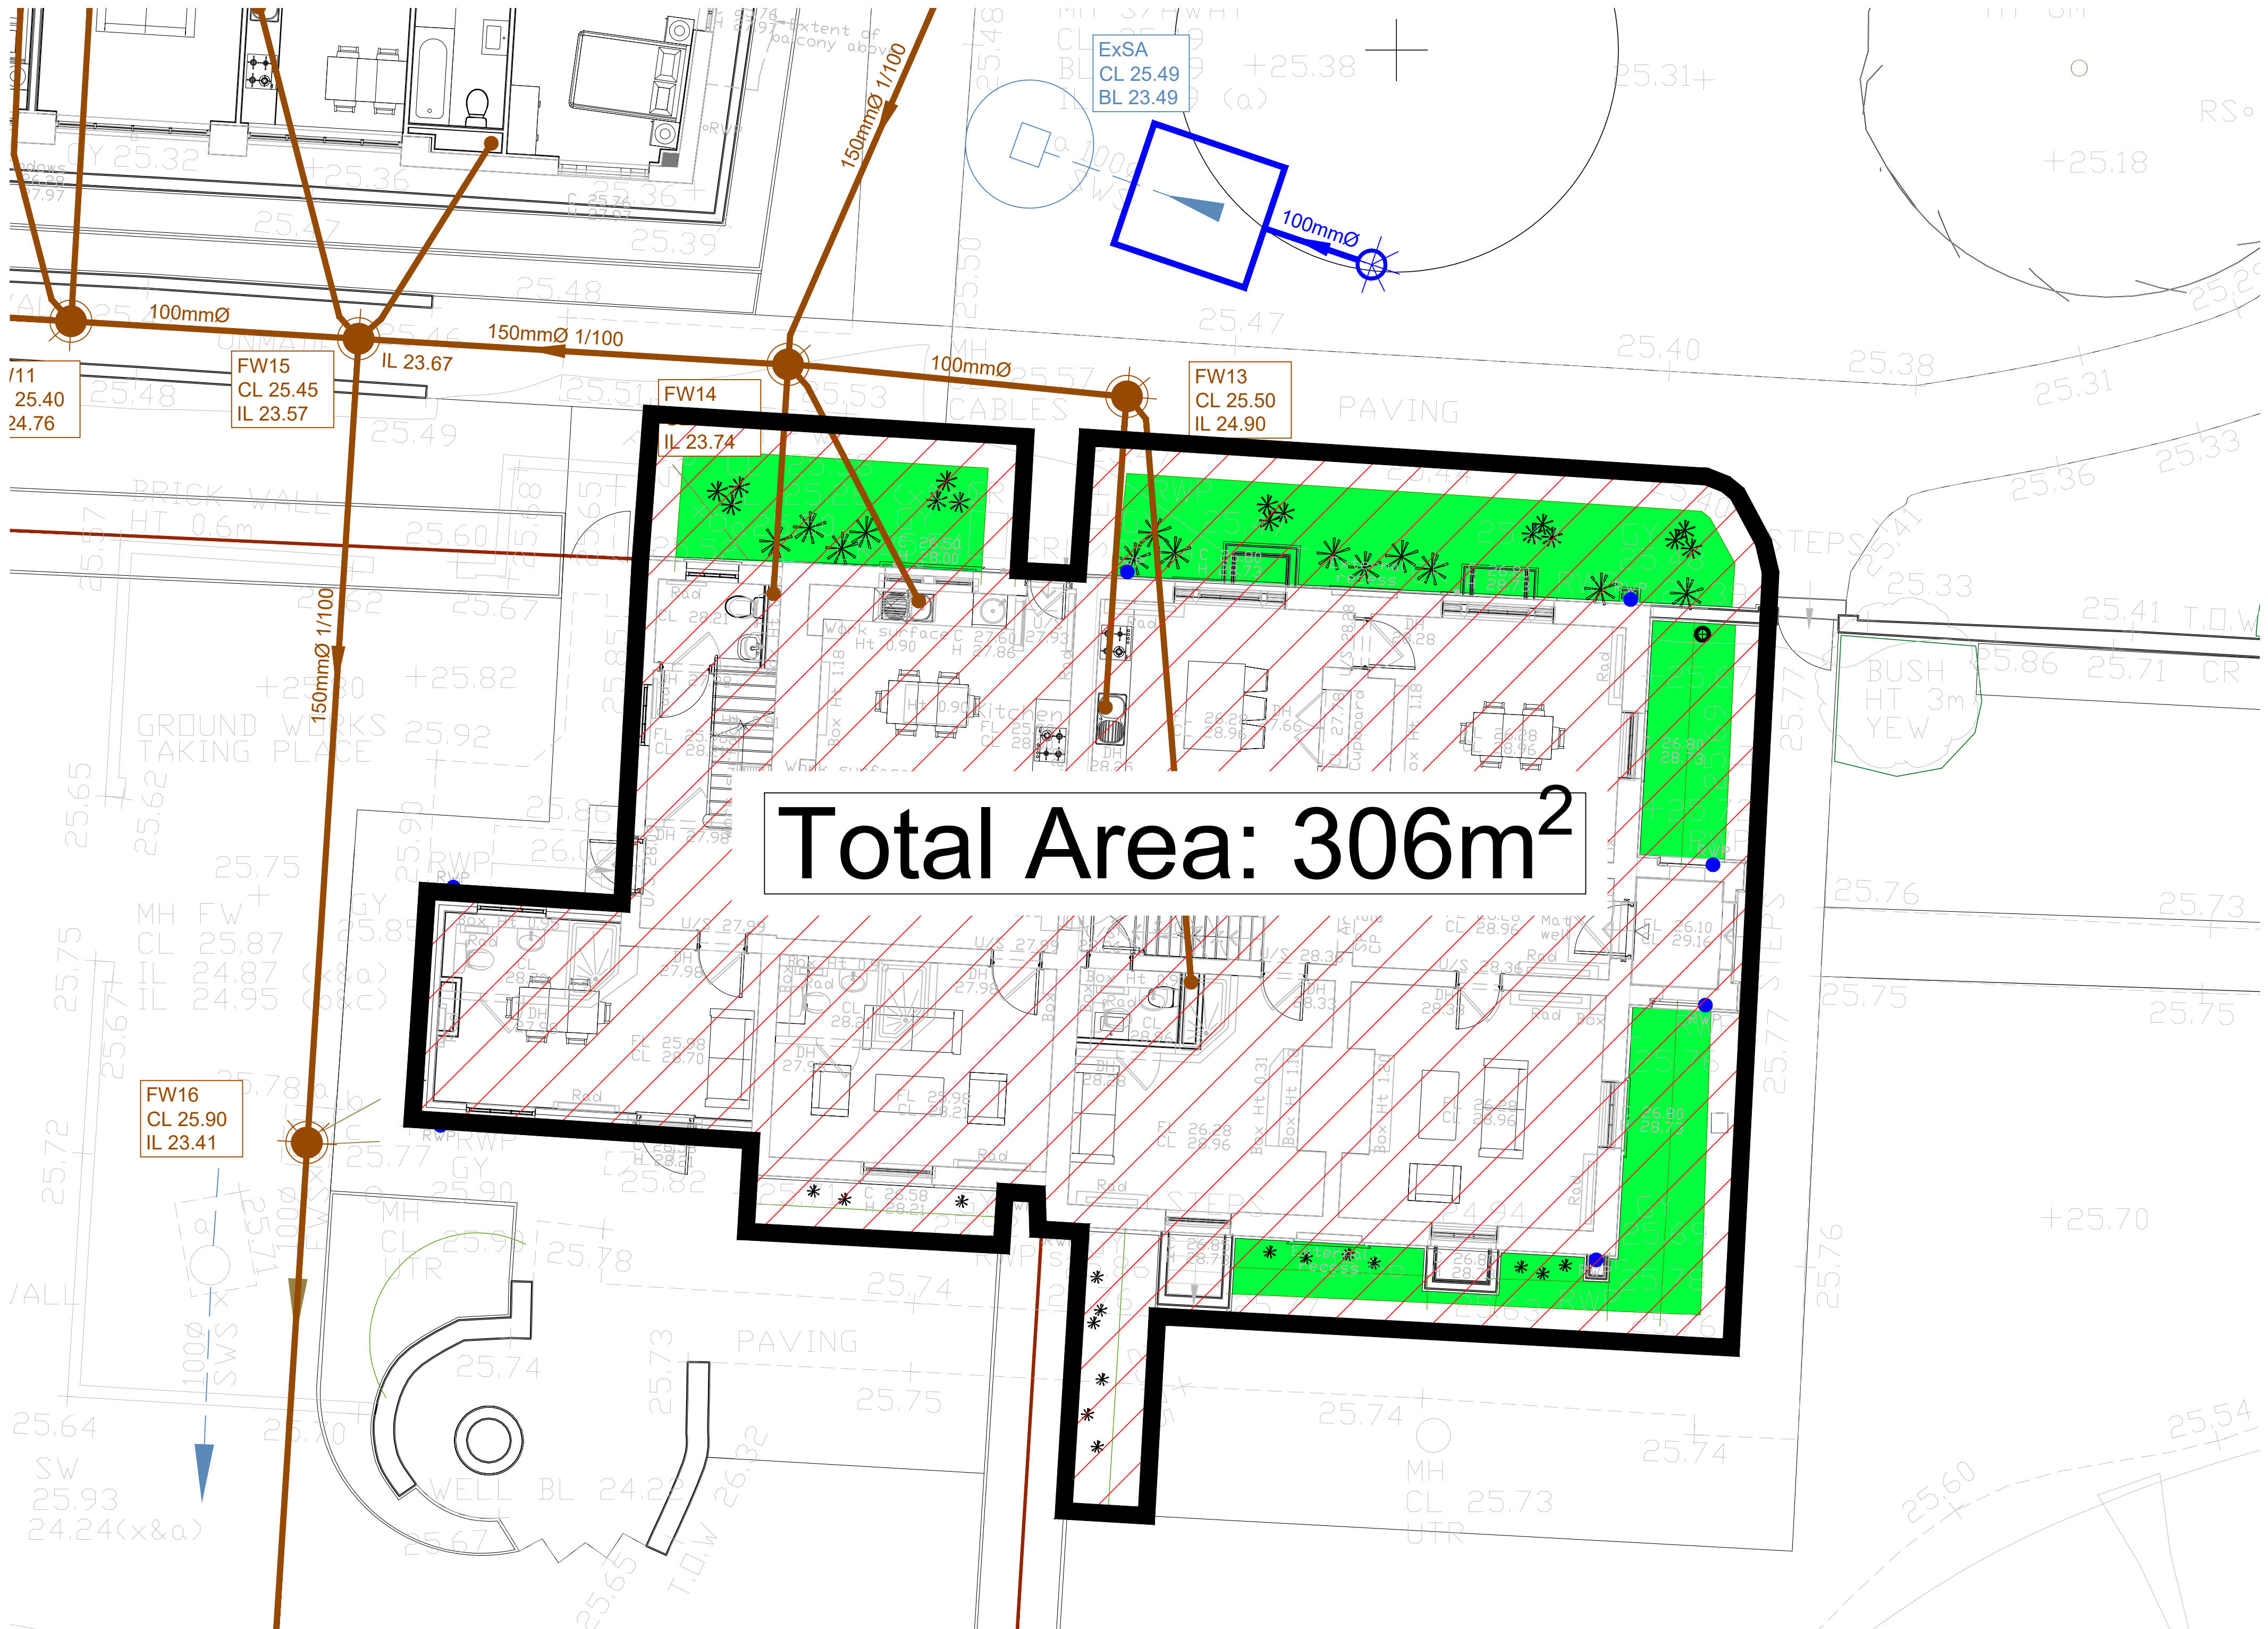

Total Area: 306m²

FW11
CL 25.40
IL 24.76

FW15
CL 25.45
IL 23.57

FW14
IL 23.74

FW13
CL 25.50
IL 24.90

FW16
CL 25.90
IL 23.41

ExSA
CL 25.49
BL 23.49