


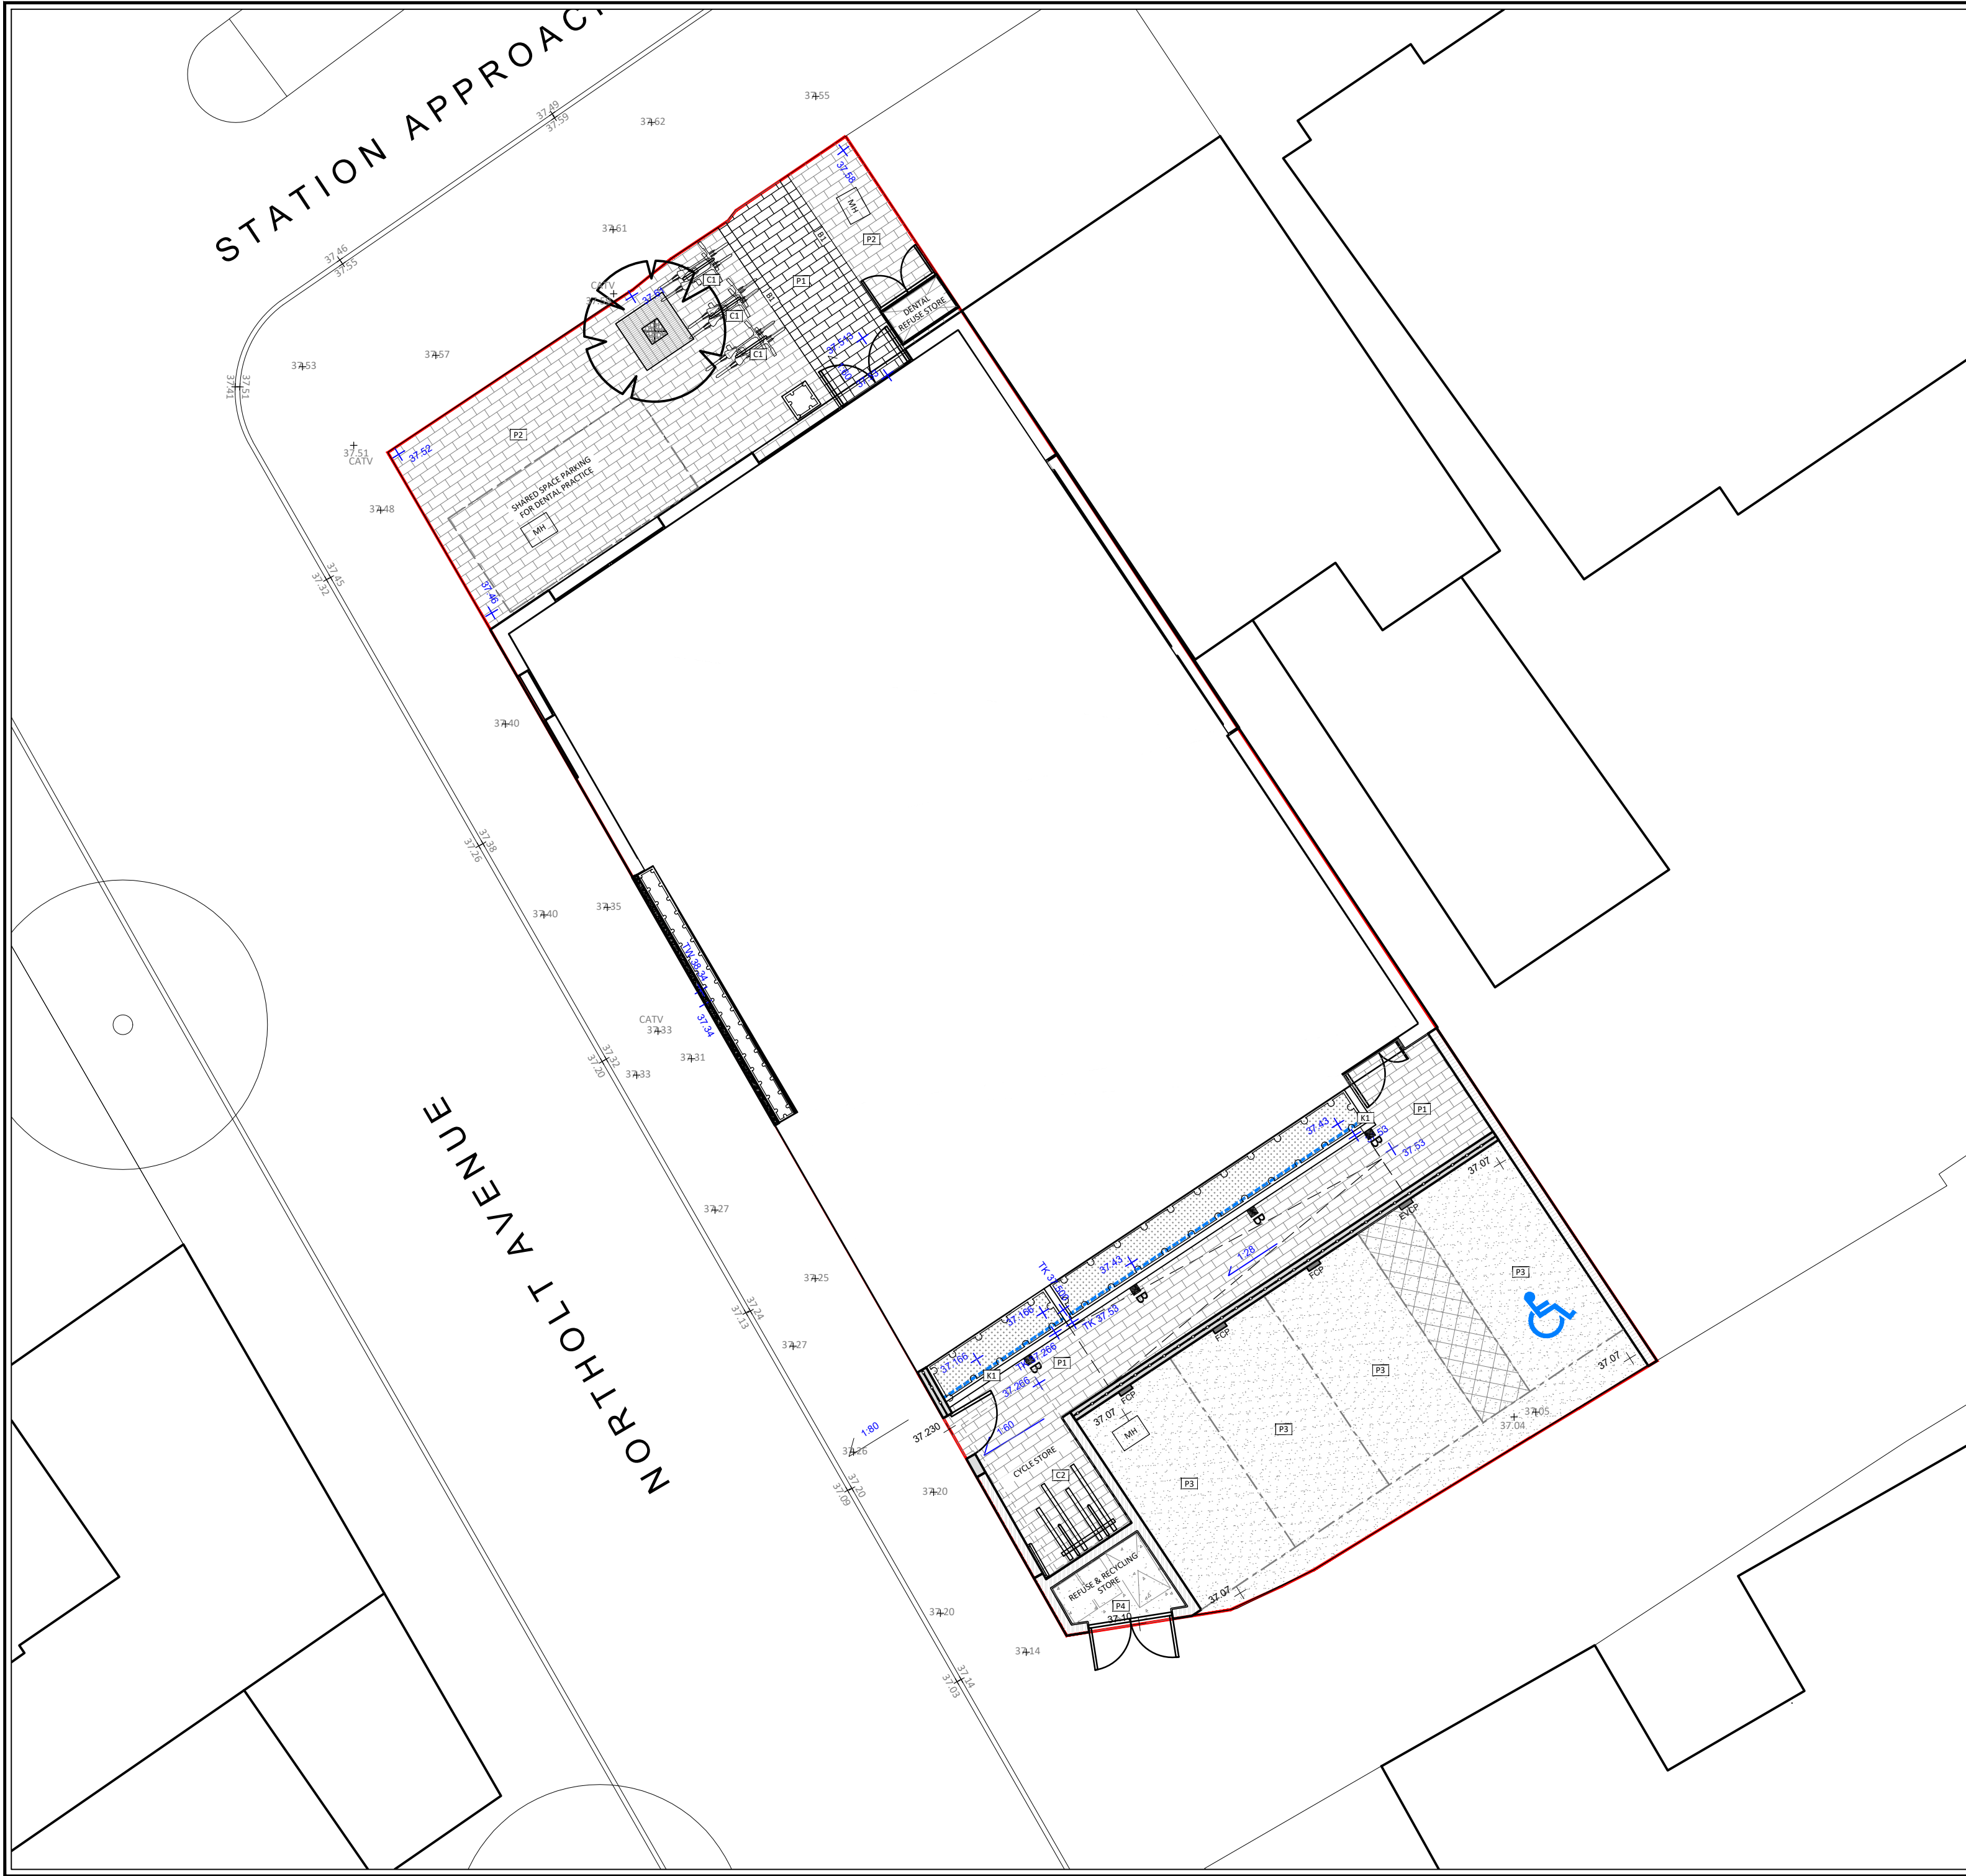

LEGEND

Site boundary

Proposed tree

Proposed shrub and groundcover planting

Proposed rain garden planting

HARD LANDSCAPE

Permeable concrete block paving. Size: 300 x 200 x 80mm, Colour: mid grey textured, Bond: Stretcher. Modal Priora Paving by Marshalls or equivalent

Permeable concrete block paving band band 200 x 200 x 80mm Colour: mid grey textured, Bond: Stacked. Modal Priora Paving by Marshalls or equivalent

Permeable concrete block paving. Sizes: 300 x 200 x 80mm, 200 x 200 x 80mm and 200 x 100 x 80mm. Colour: 50% mid grey textured and 50% Light grey textured, Bond: Random repeat stretcher. Modal Priora Paving by Marshalls or equivalent

Permeable asphalt surface to rear parking area

Concrete pad to refuse store

10mm gravel in neutral tones

Gravel drain below soil surface

White paint demarcation to parking bays

Sunburst square tree grille, 1200 x 1200mm by Broxap or equivalent

Textured concrete kerb edging flush with paving Size: 145mm x 255mm 914mm, Colour: Light grey. Conservation X Kerb in Silver Grey by Marshall's or equivalent.

Manhole covers to be recessed

Existing levels - grey
Illustrative proposed levels - blue

BOUNDARY TREATMENTS

1m high concrete planter integral to building facade with finish to match

Existing boundary brick wall

1.8m brick wall to match building.

1.0m high brick wall to match building. 0.8m high flat top railings on top of wall, to match building metalwork. Colour: RAL 7021

Enclosed Bin and Cycle store with roof, brick walls to match building.

1.8m pedestrian secure access gate to match railings and building metalwork. Colour: RAL 7021

1.8m secure double gates to match other metalwork. Colour: RAL 7021

STREET FURNITURE

Visitor cycle parking. Hot dip galvanised and powder coated cycle stand. Colour: RAL 7021. Sheffield Cycle Stand by Broxap or equivalent

Residents secure cycle parking. Easi-Riser Two Tier Cycle Parking System with Hot dipped galvanised Sheffield cycle hoops below, by Broxap or equivalent. Additional wall mounted stand to achieve 9 spaces in total.

Dental refuse store. Timber store, secure and lockable with front doors and opening lid for use and access. 660 litre – Extra large bin store by the Wheelie Bin Store or equivalent.

Electric vehicle charging points;
EVCP: Active
FCP: Passive

600mm cube metal planter, powder coated to match building metalwork. Colour: RAL 7021

Bollard lighting; 500mm high level bollard lighting. Kubix 180 by Kingfisher or equivalent

0 1 5m

APAL FILE REFERENCE
2700-LA-01.dwg

Notes

This drawing is subject to copyright.
Do not scale from this drawing.

Based on drawing by Studio Hallett lke
Drawing number 001_2005 Rev 3

PI	Issued for planning	12/04/22	TB	TB
Rev	Description	Date	Drawn	Checked

Drawing Status

PLANNING

The Factory, 2 Acre Road,
Kingston upon Thames, Surrey KT2 6EF
T 020 8549 3434
www.allenpyke.co.uk
KINGSTON UPON THAMES CAMBRIDGE
A registered practice of the Landscape Institute

Client
Albion Housing

Scale
1:100@A2

Project
40 Station Approach
Ruislip

By/Chk
UA/TB

Drawing Title
Landscape General Arrangements
Ground Floor

Date
13/01/22

Drawing Number
2990-LA-01

Revision
P1