


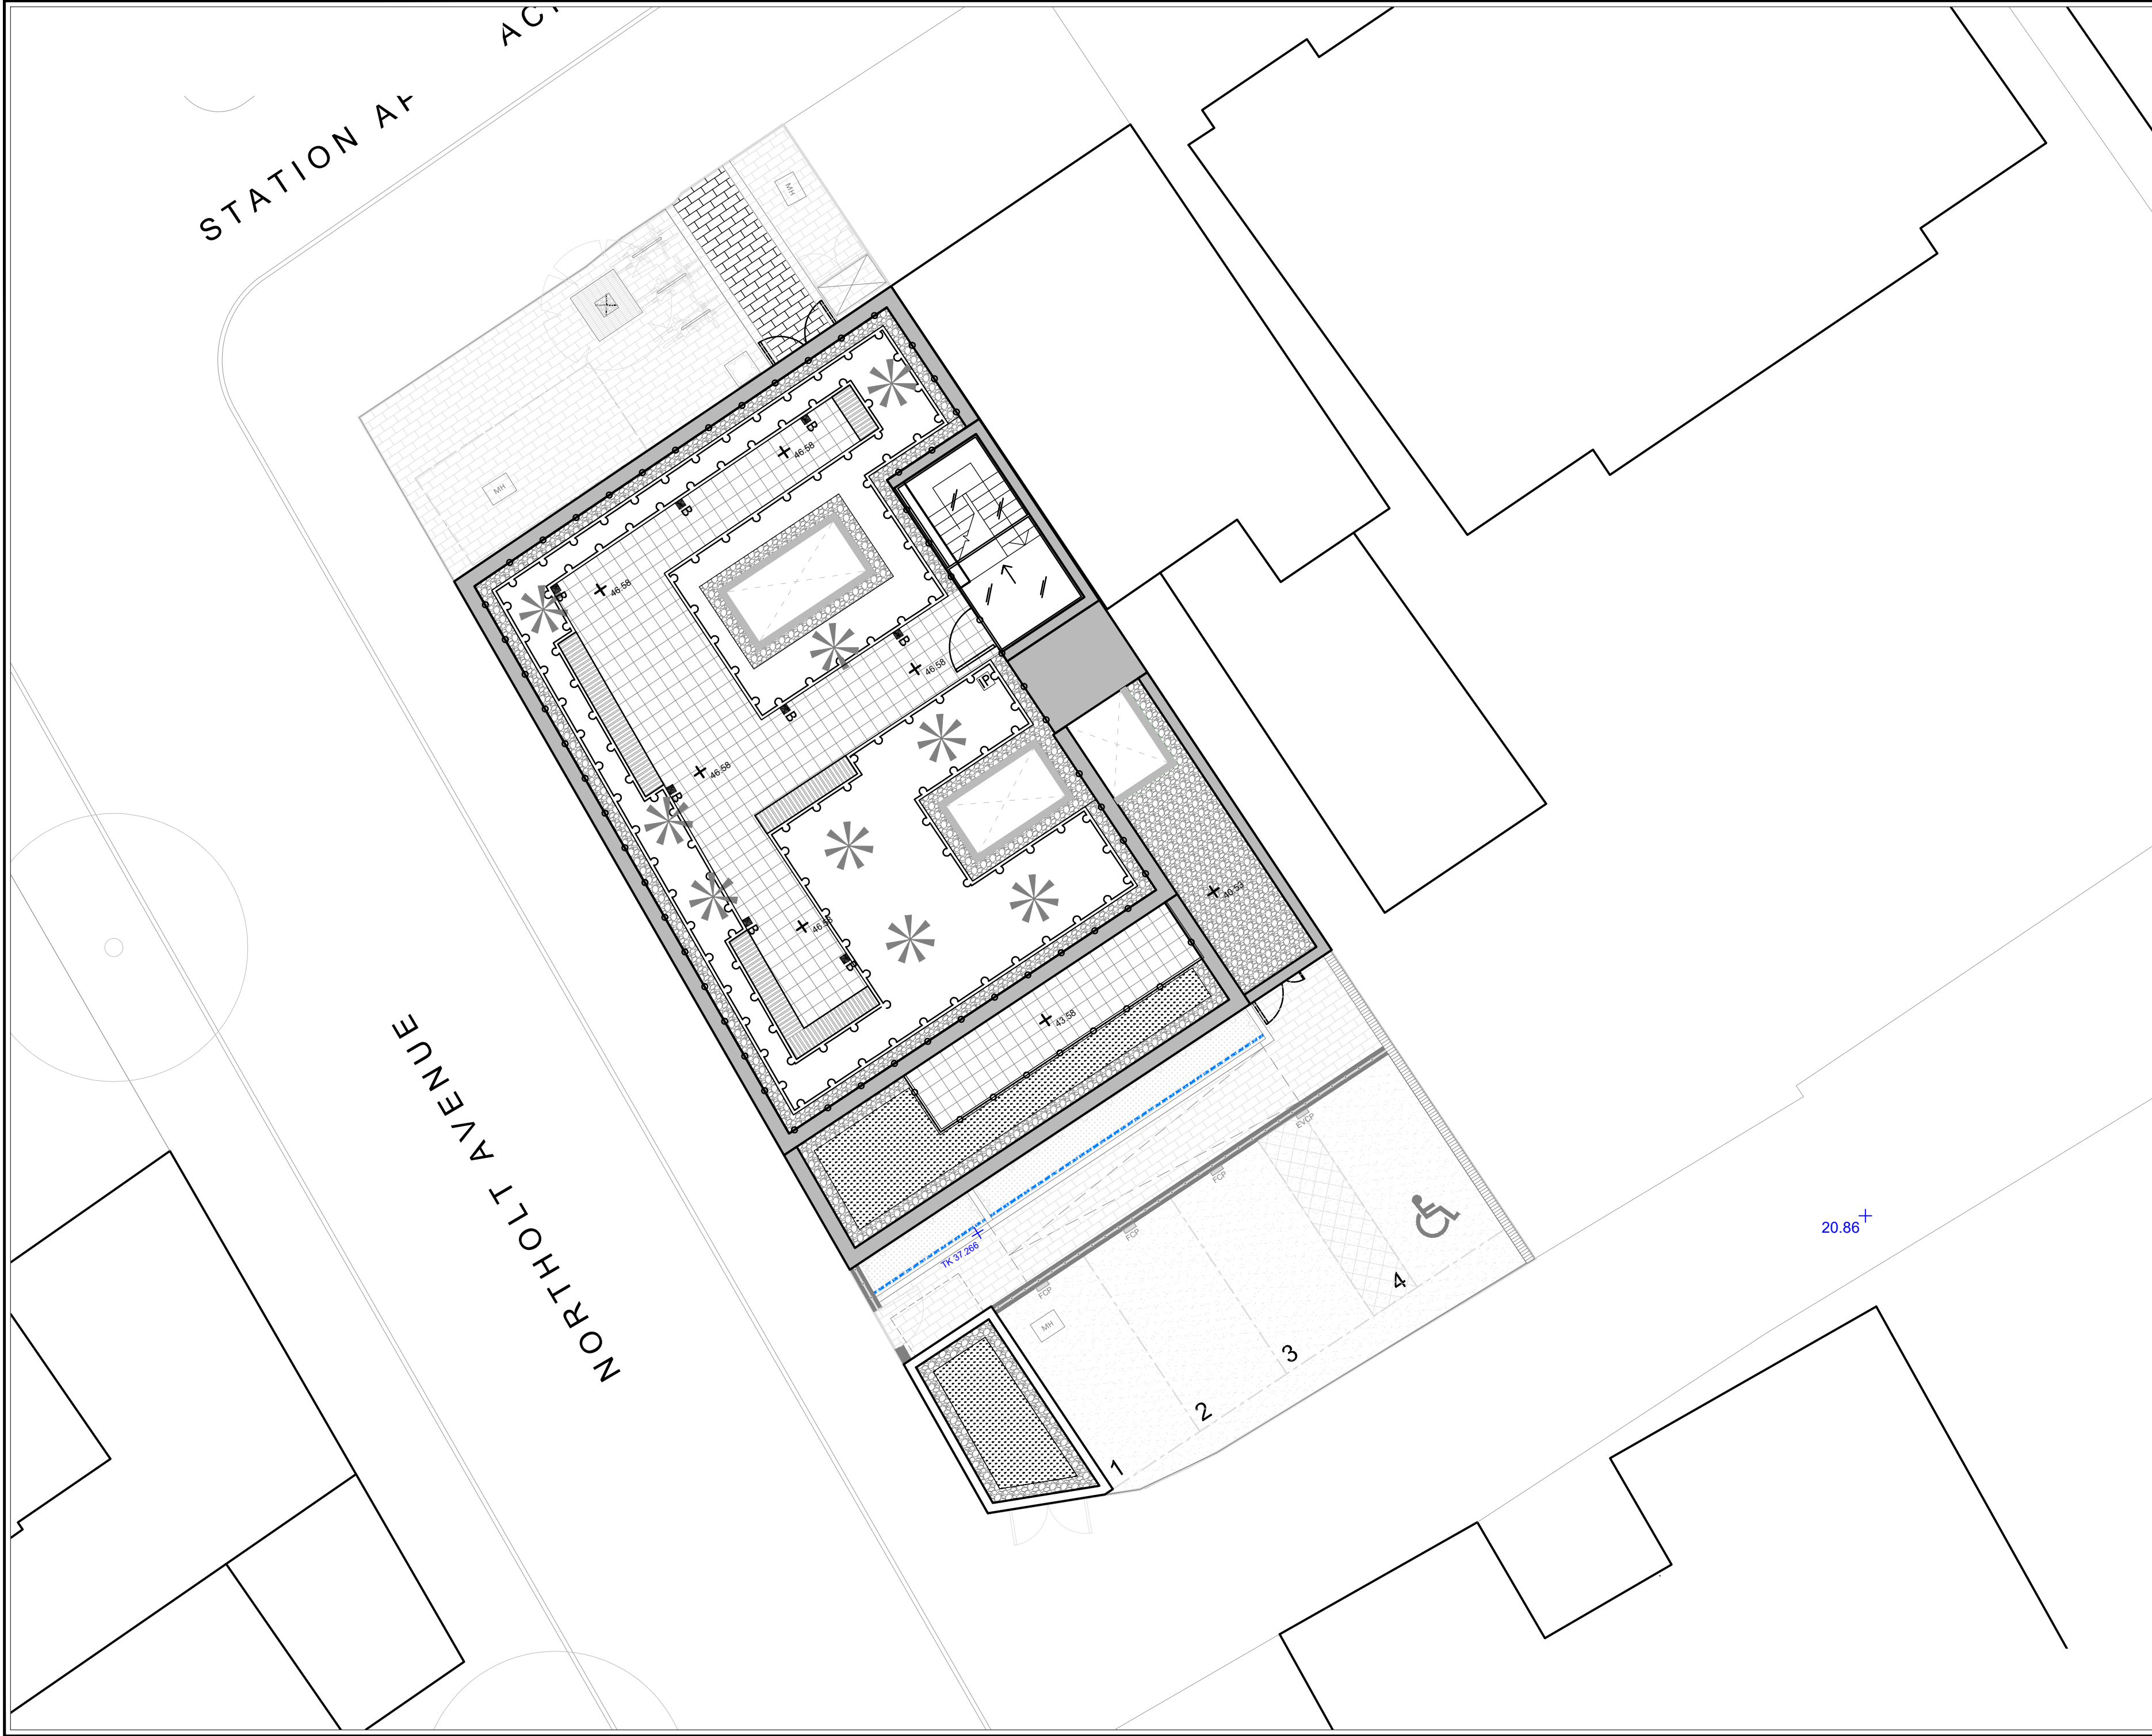

APAL FILE REFERENCE
2700-LA-02.dwg

Notes

This drawing is subject to copyright.
Do not scale from this drawing.

Based on drawing by Studio Hallett lke
Drawing number 001_2006 Rev 02

North

LEGEND

Site boundary

Proposed multi-stem feature shrub

Drought tolerant shrub and herbaceous planting

Sedum roof

Fire break; 20 - 50mm rounded pebbles, minimum 50mm thickness

Square concrete flag paving. Size: 450 x 450mm x 50mm, Colour: light grey (natural), Bond: Stacked. Perfecta Paving natural by Marshall's or equivalent

Raised metal planters powder coated to match architectural metal work

Seating; Slatted timber bench tops intergrated into raised planters

Bollard lighting; 500mm high level bollard lighting. Kubix 180 by Kingfisher or equivalent

Balustrade and gate to architects detail

Irrigation point. tap points to be GEKA type, recessed into planter areas in Rainbird type plastic manhole chambers (colour green). Taps to be connected to the landlord supply, frost proof and lockable.

PI	Issued for planning	12/04/22	TB	JH
Rev	Description	Date	Drawn	Checked

Drawing Status

PLANNING

The Factory, 2 Acre Road,
Kingston upon Thames, Surrey KT2 6EF
T 020 8549 3434
www.allenpyke.co.uk
KINGSTON UPON THAMES • CAMBRIDGE
A registered practice of the Landscape Institute

Client
Albion Housing

Scale
1:100@A2

Project
40 Station Approach
Ruislip

By/Chk
TB/JH

Drawing Title
Landscape General Arrangements
Roof

Date
11/02/2022

Drawing Number
2990-LA-02

Revision
P1