

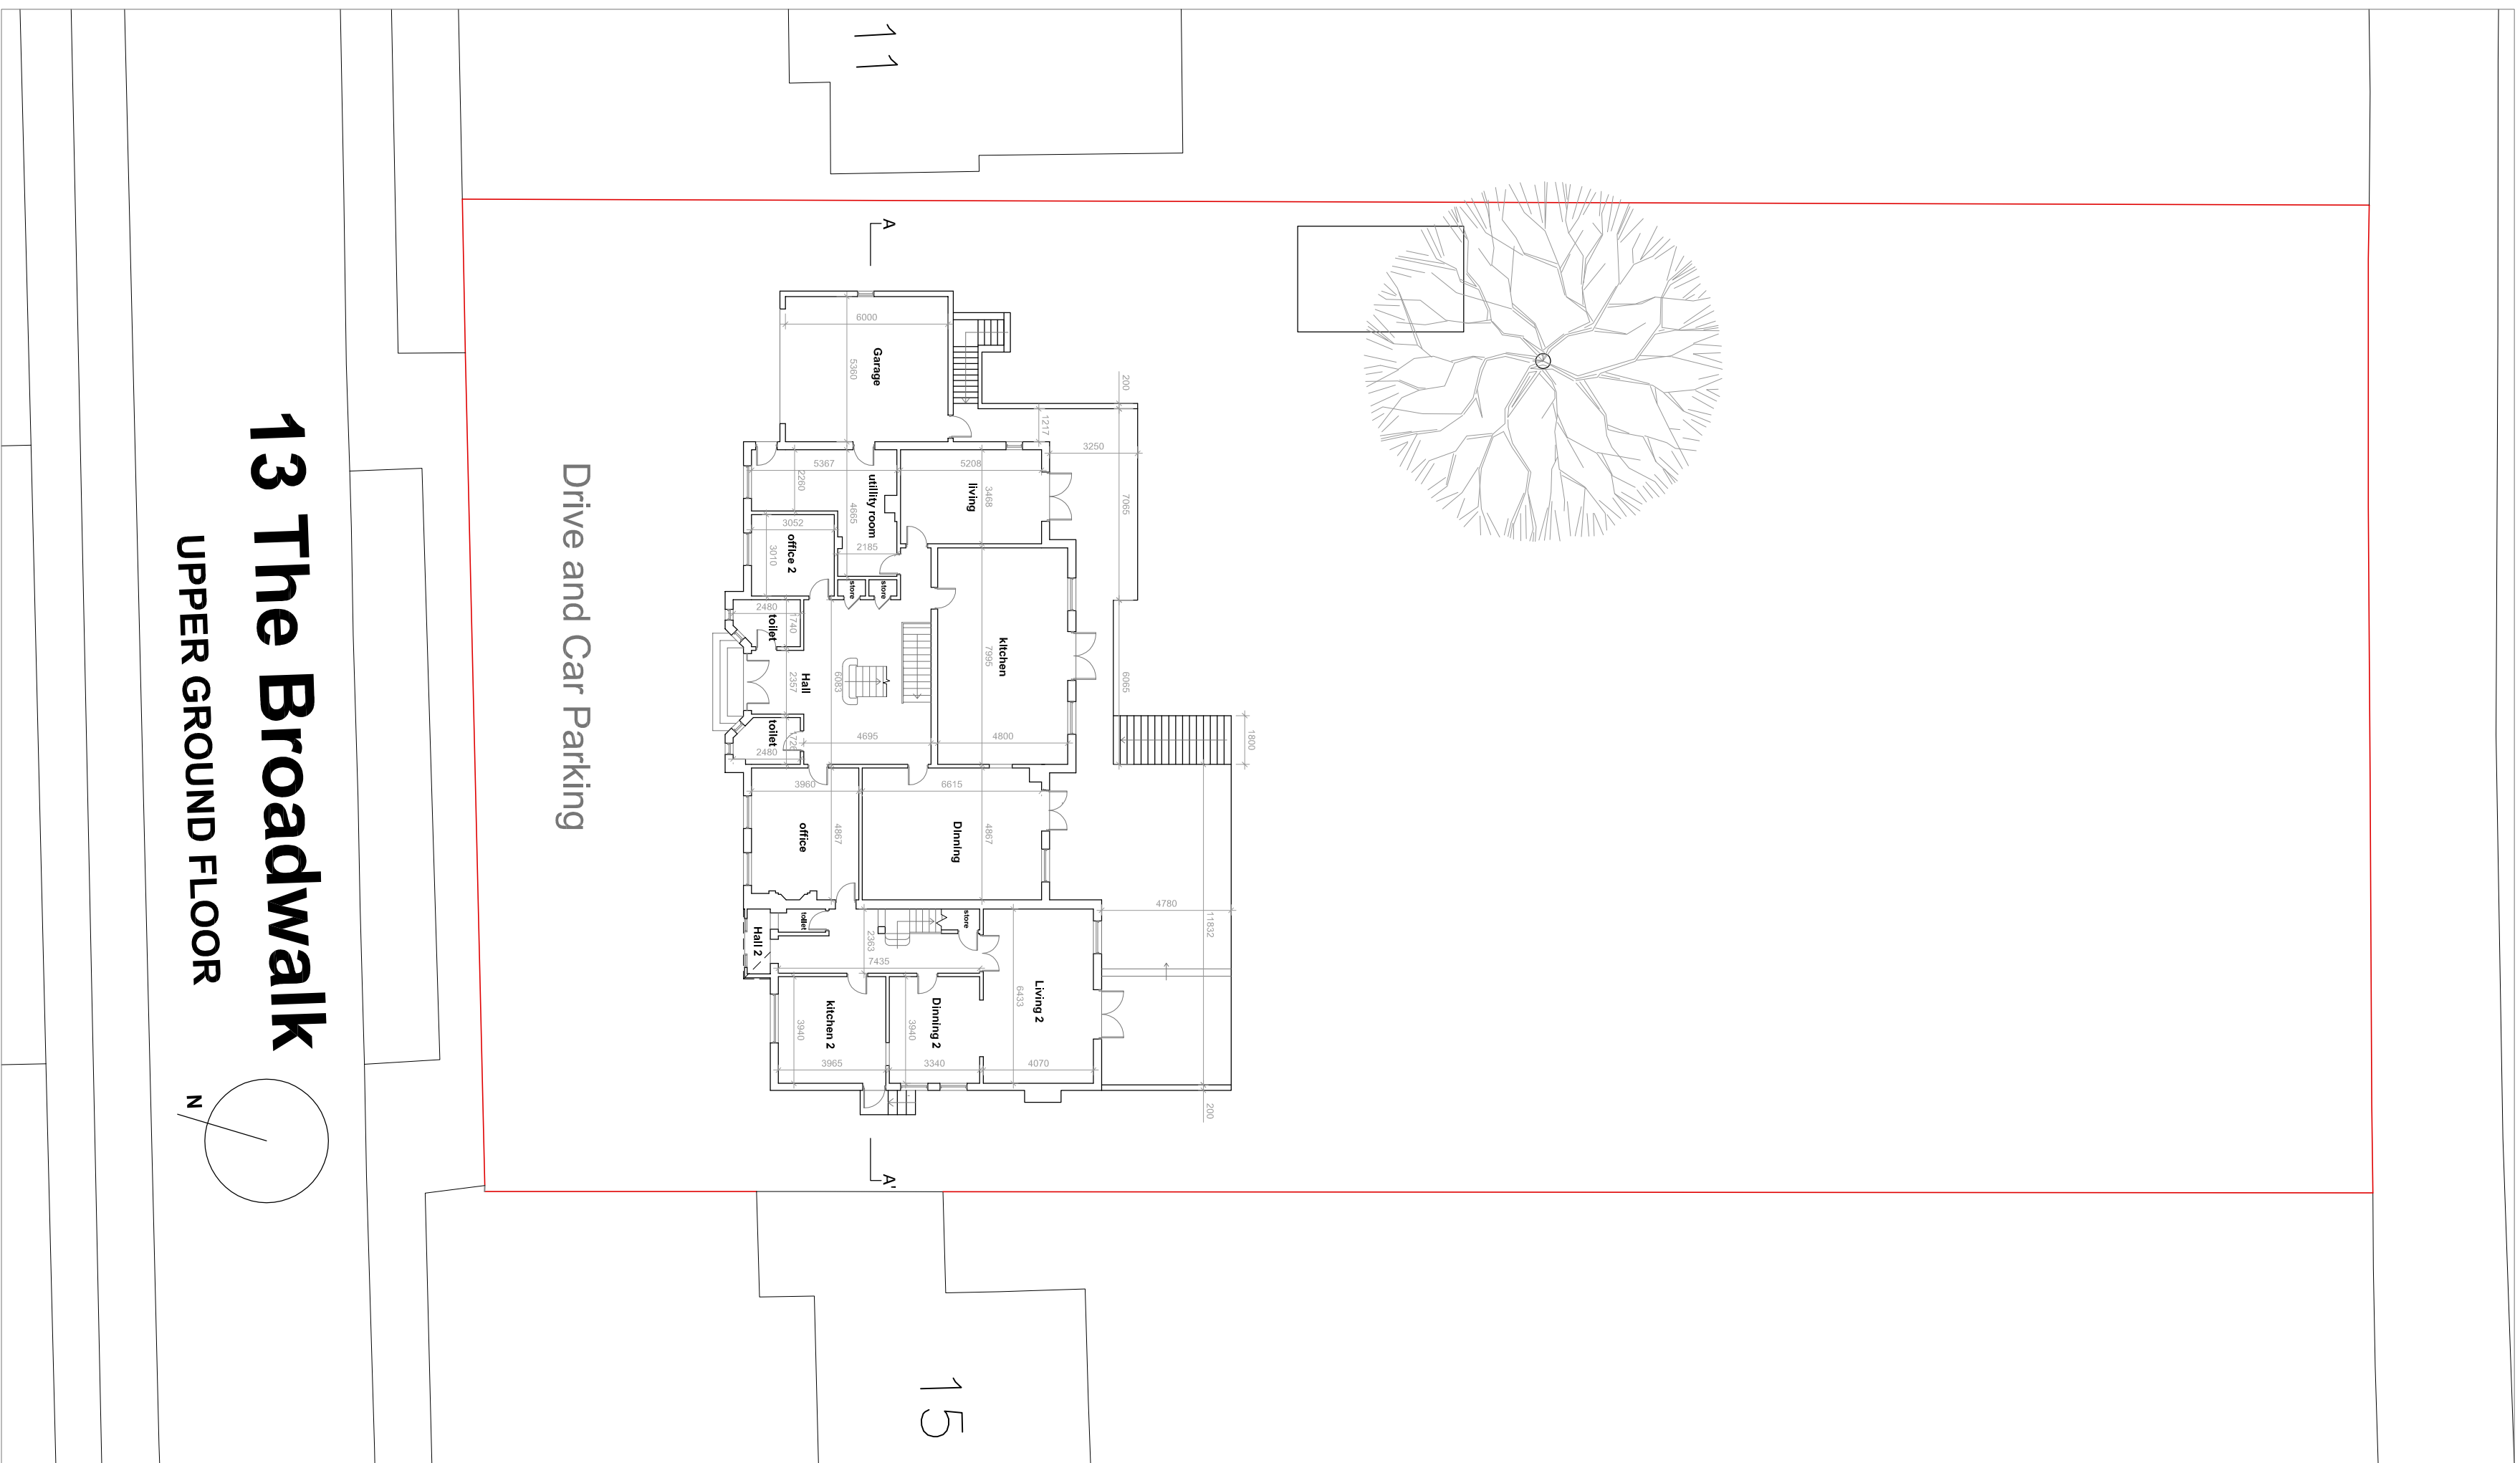


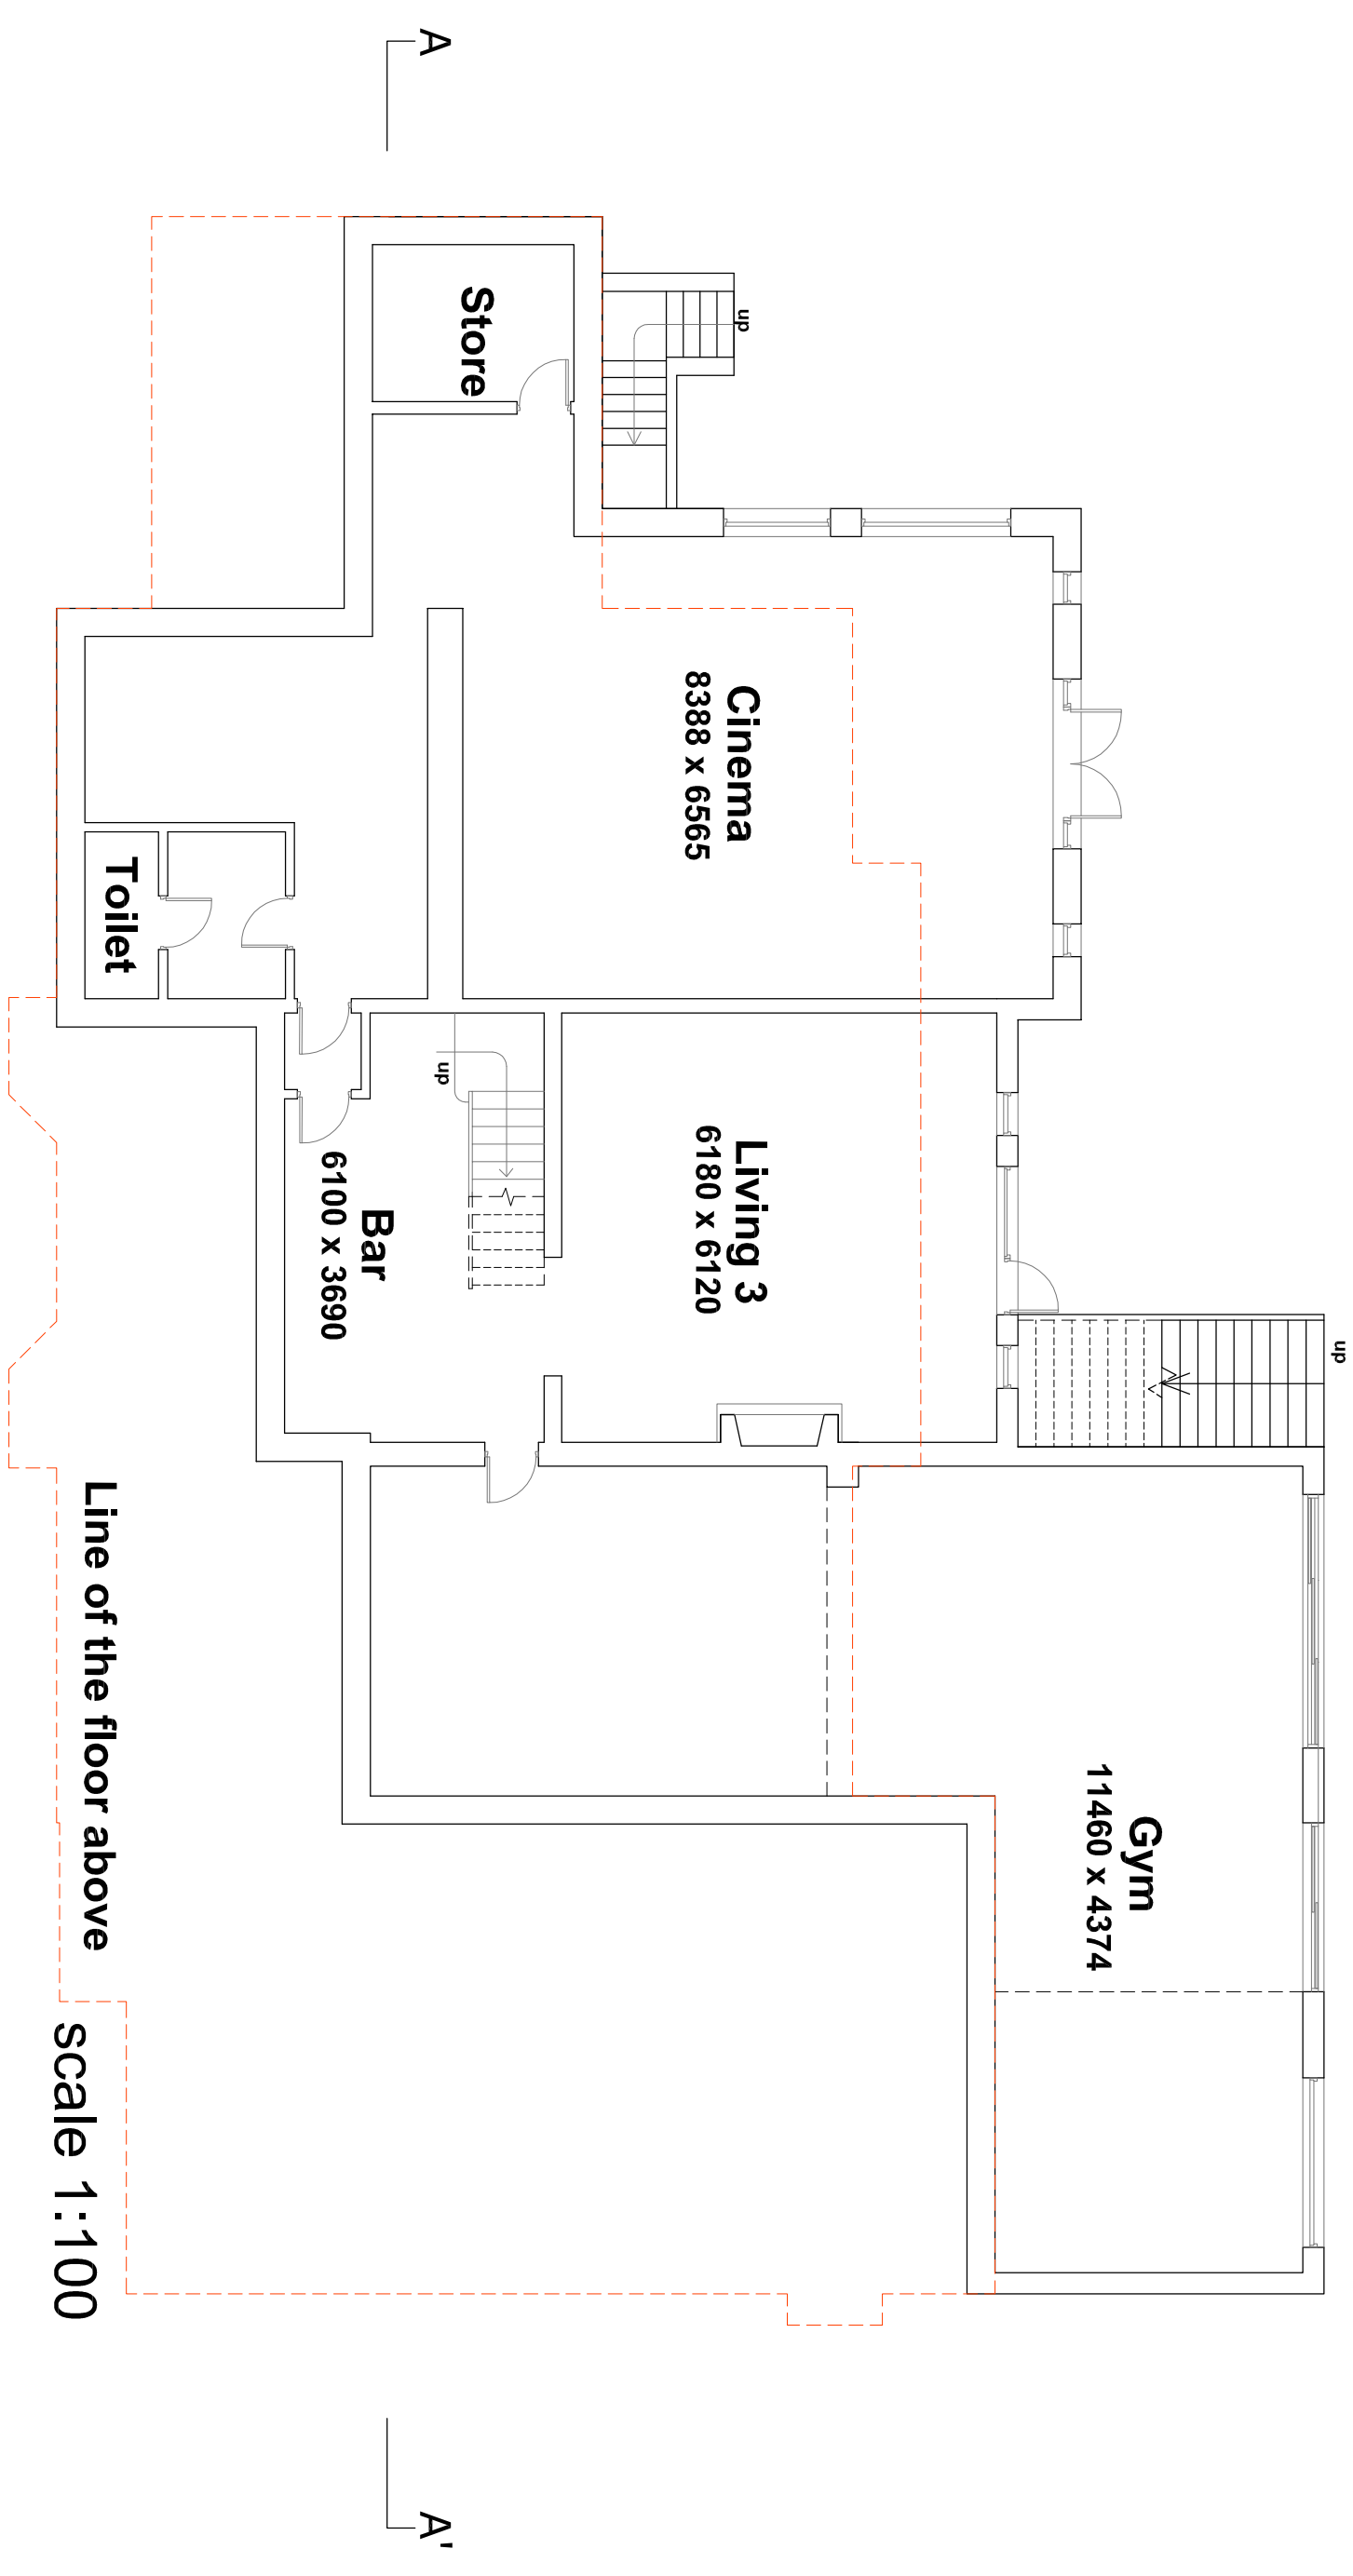

scale 1:200

[illegible]

LOWER GROUND FLOOR

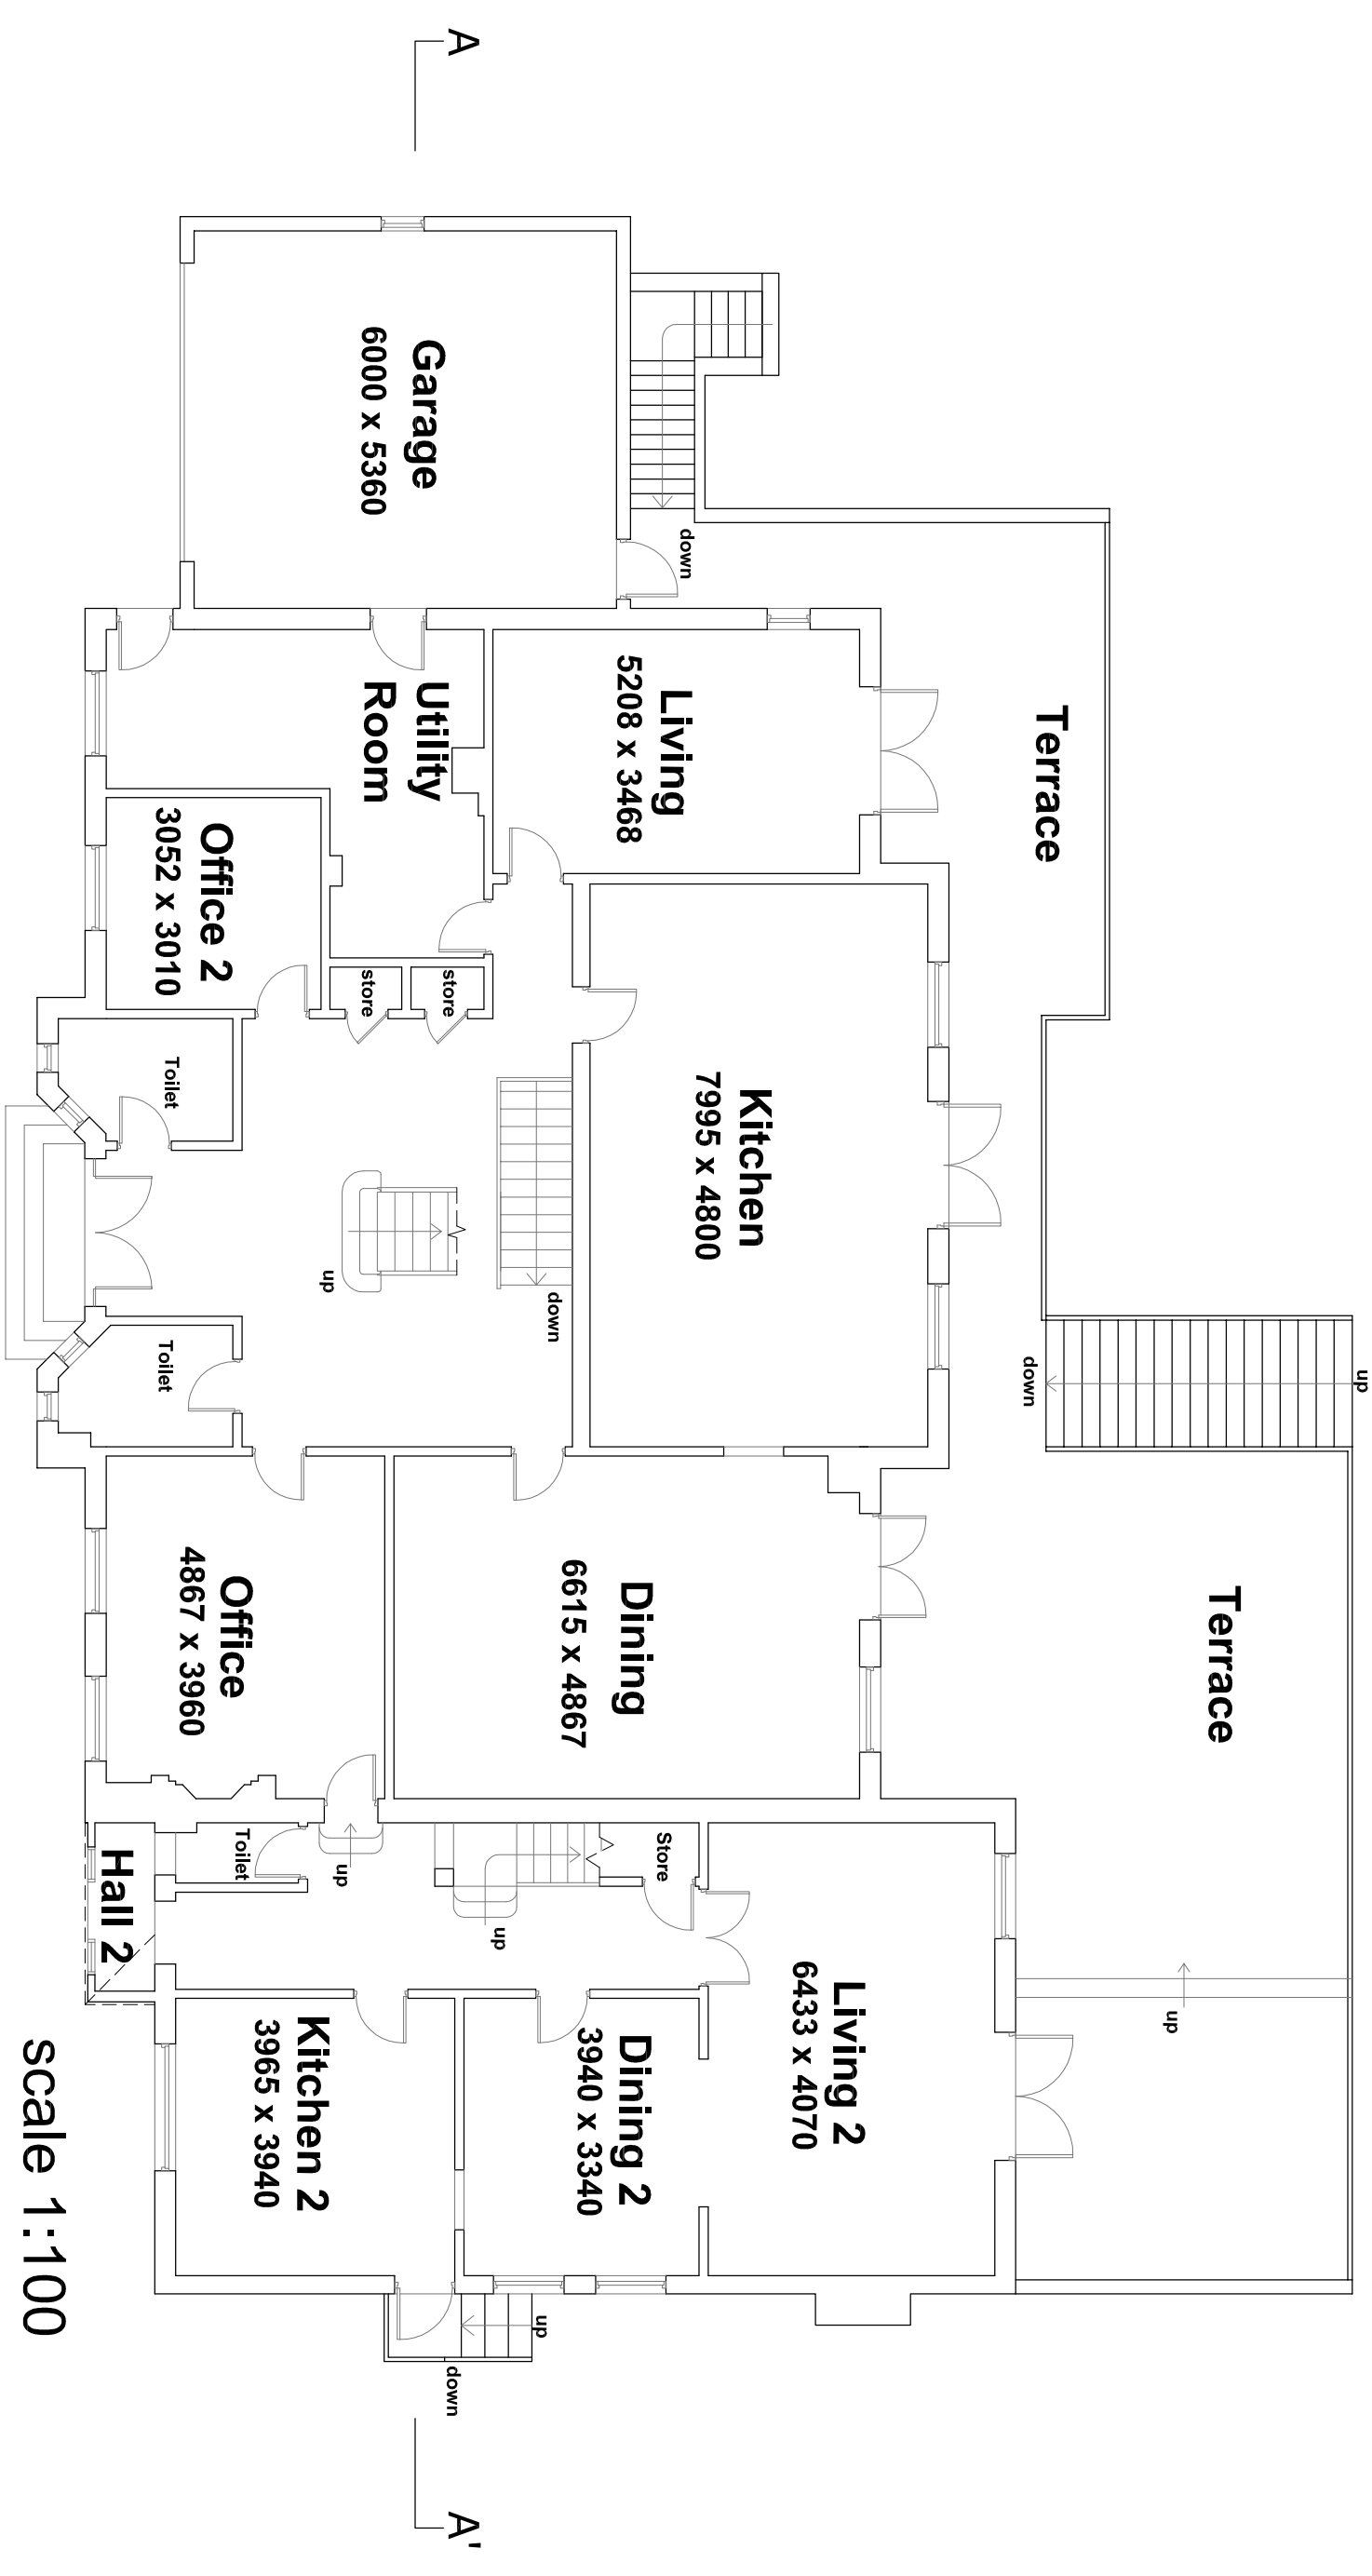

UPPER GROUND FLOOR

