


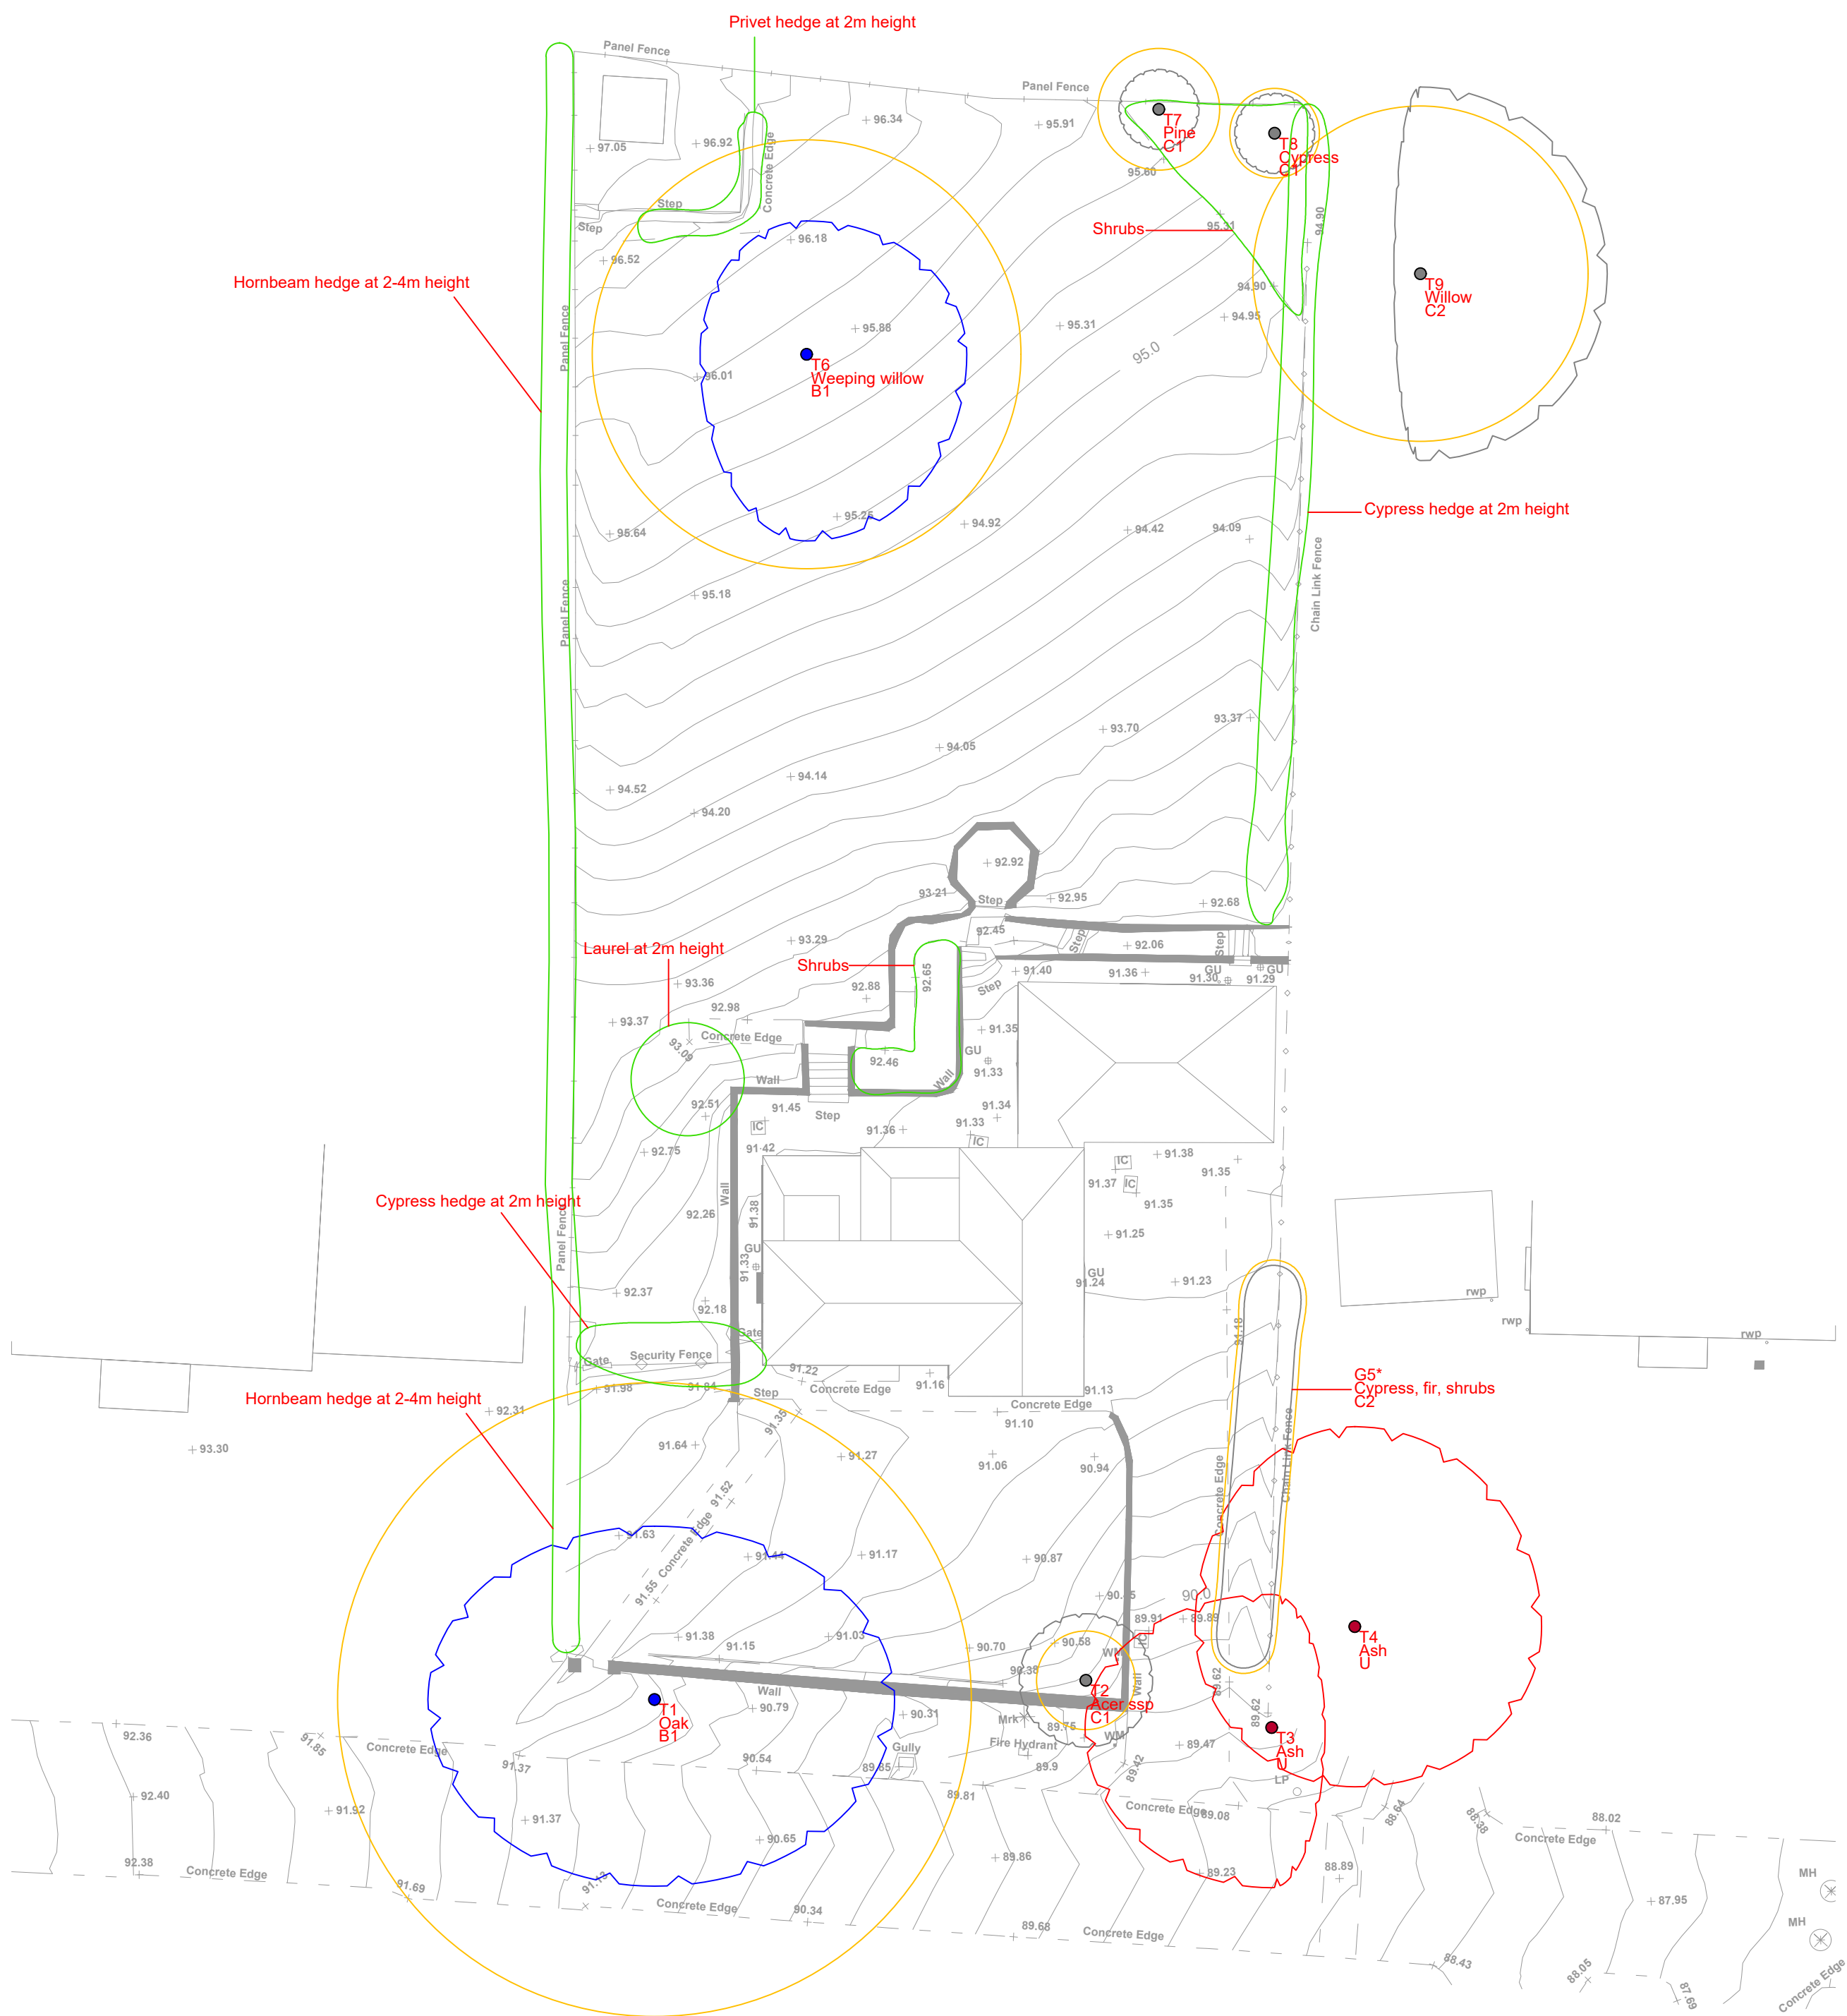

t: 07884 056 025
e: glen@ghatrees.co.uk
www.ghatrees.co.uk

Site: Glenwood, Kewferry Drive, Northwood, HA6 2NU	1:200 @ A2
Drawing Title: Tree Constraints Plan	August 2021

Key:

● Category A

● Category B

● Category C

● Category U

Category

Root Protection Area

Crown Spread

Tree Number

Species

Category

NOTE: Tree/group numbers marked with an * have approximate locations.

