




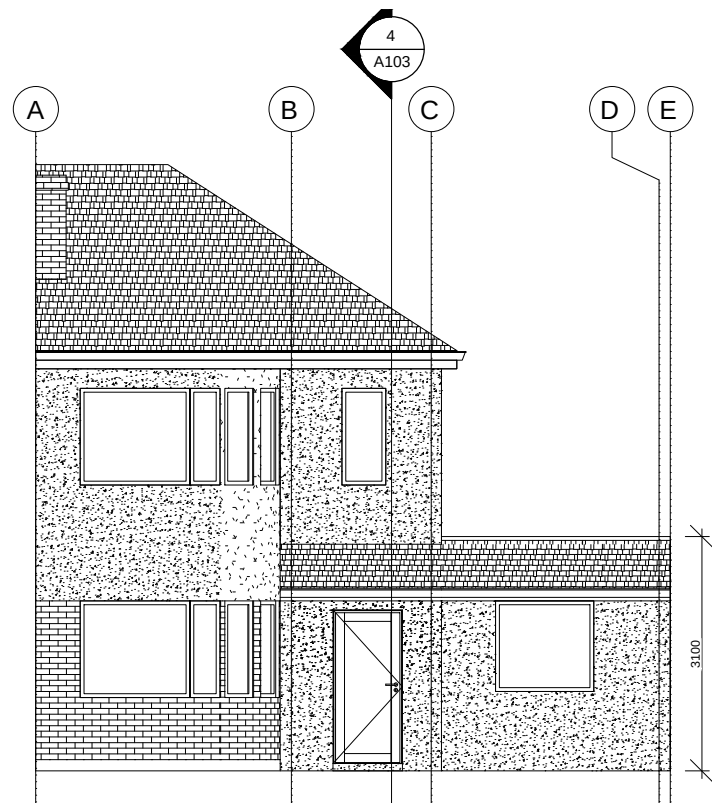


PROPOSED FRONT ELEVATION

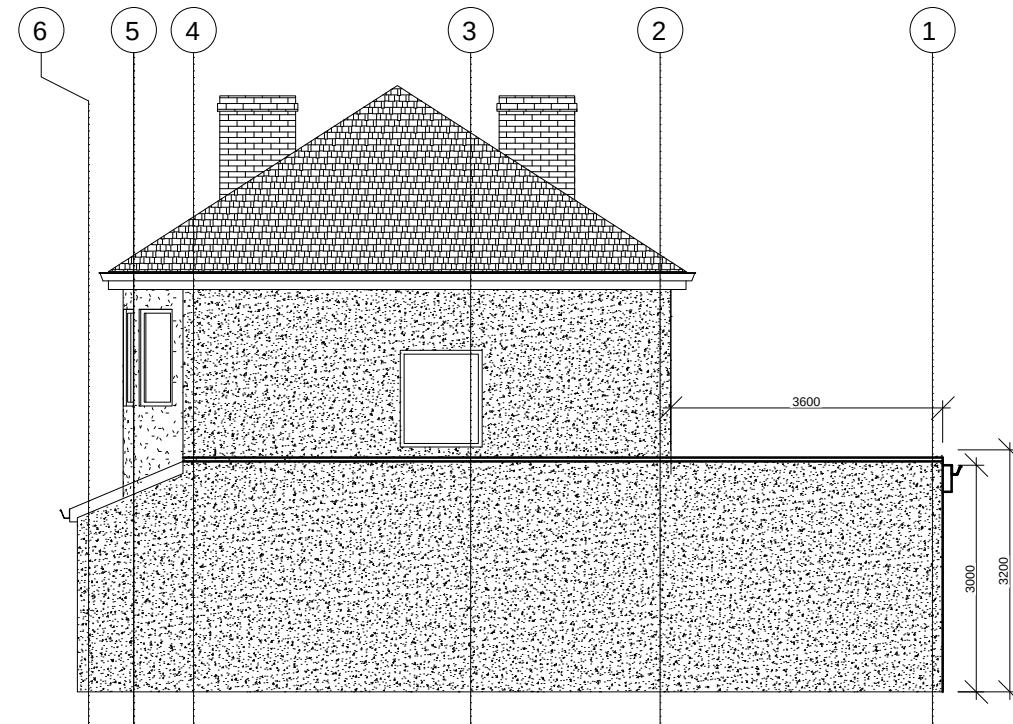


PROPOSED RIGHT SIDE ELEVATION

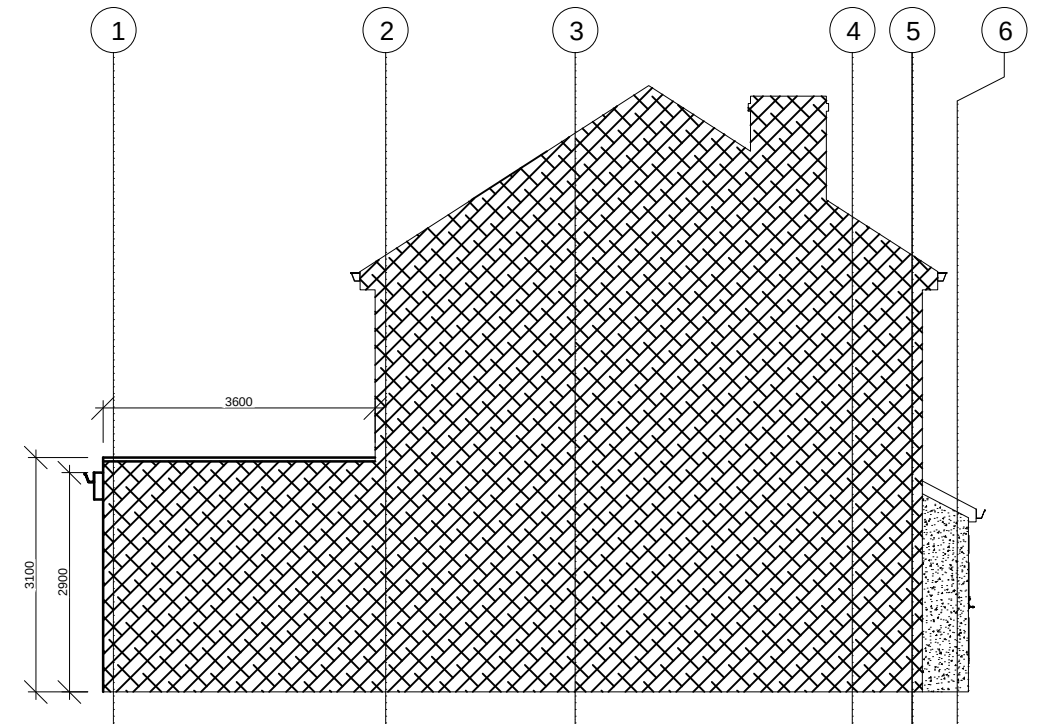


PROPOSED LEFT SIDE ELEVATION

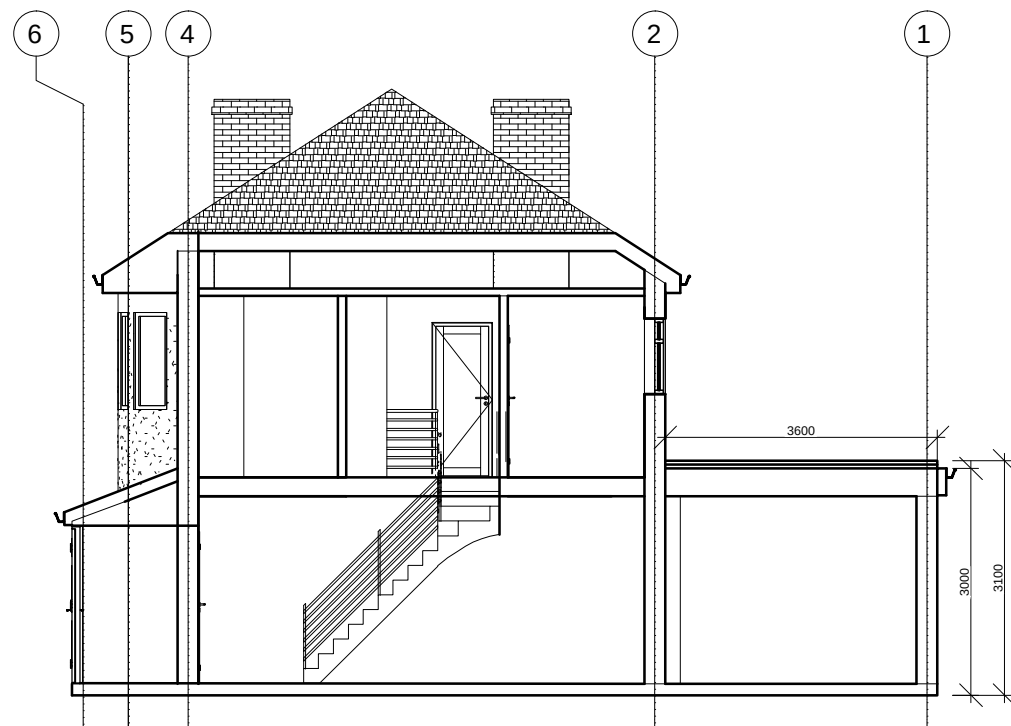

PROPOSED SECTION

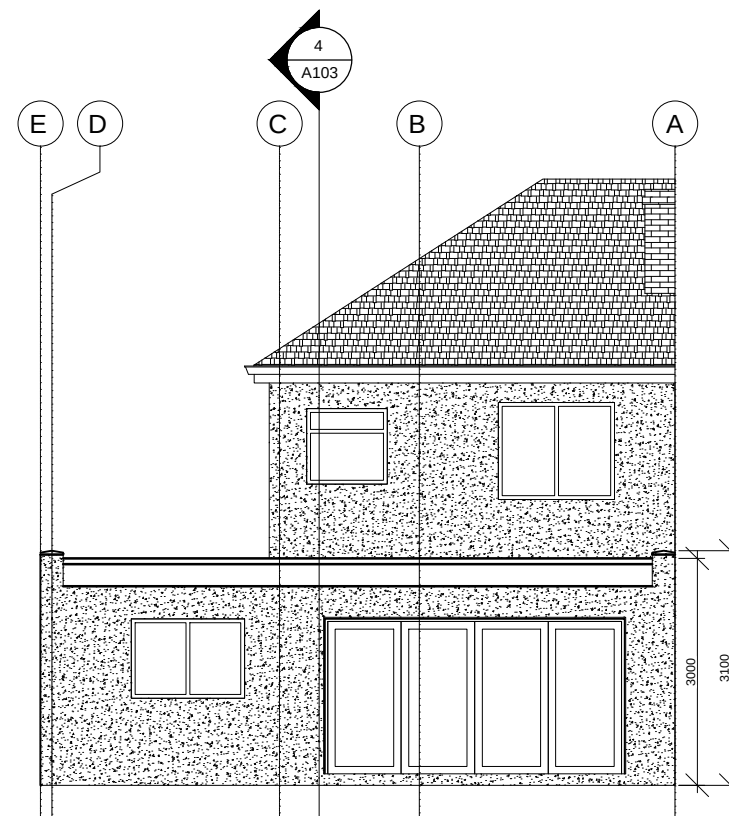

PROPOSED REAR ELEVATION

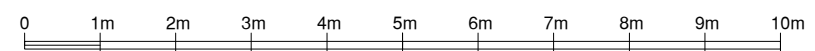

 STUDIO CAD PROJECTS Architectural Designers TEL: 079 581 581 90 E-mail: scp.projects@onet.eu	
PROJECT: 62 HARTLAND DRIVE RUISLIP HA4 0TH PROPOSED ELEVATIONS AND SECTION	
SCALE: 1:100 (A3) DATE: OCT 2021	PROJECT No: 2211004-2
THIS DRAWING MUST NOT BE REPRODUCED, MULTIPLIED OR SUBMITTED TO THE INSPECTION OF THIRD PARTIES WITHOUT OUR PRIOR PERMISSION. ALL DIMENSIONS TO BE CHECKED AND VERIFIED ON SITE.	