



Scale 1:500 @ A0

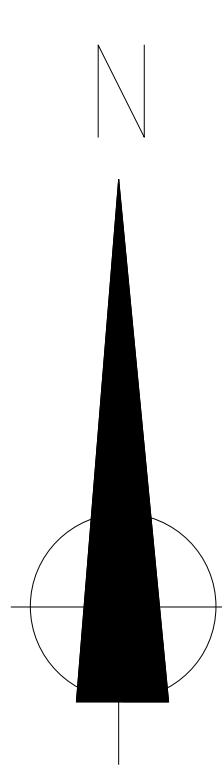

KEY

- Surrounding Buildings
- Existing Buildings Removed
- Existing Buildings Retained or Reinstated
- Proposed/New Buildings
- Gravel Roadways
- Footpaths
- Site Boundary
- Paved Terraces
- Existing Trees Retained
- Existing Trees Removed

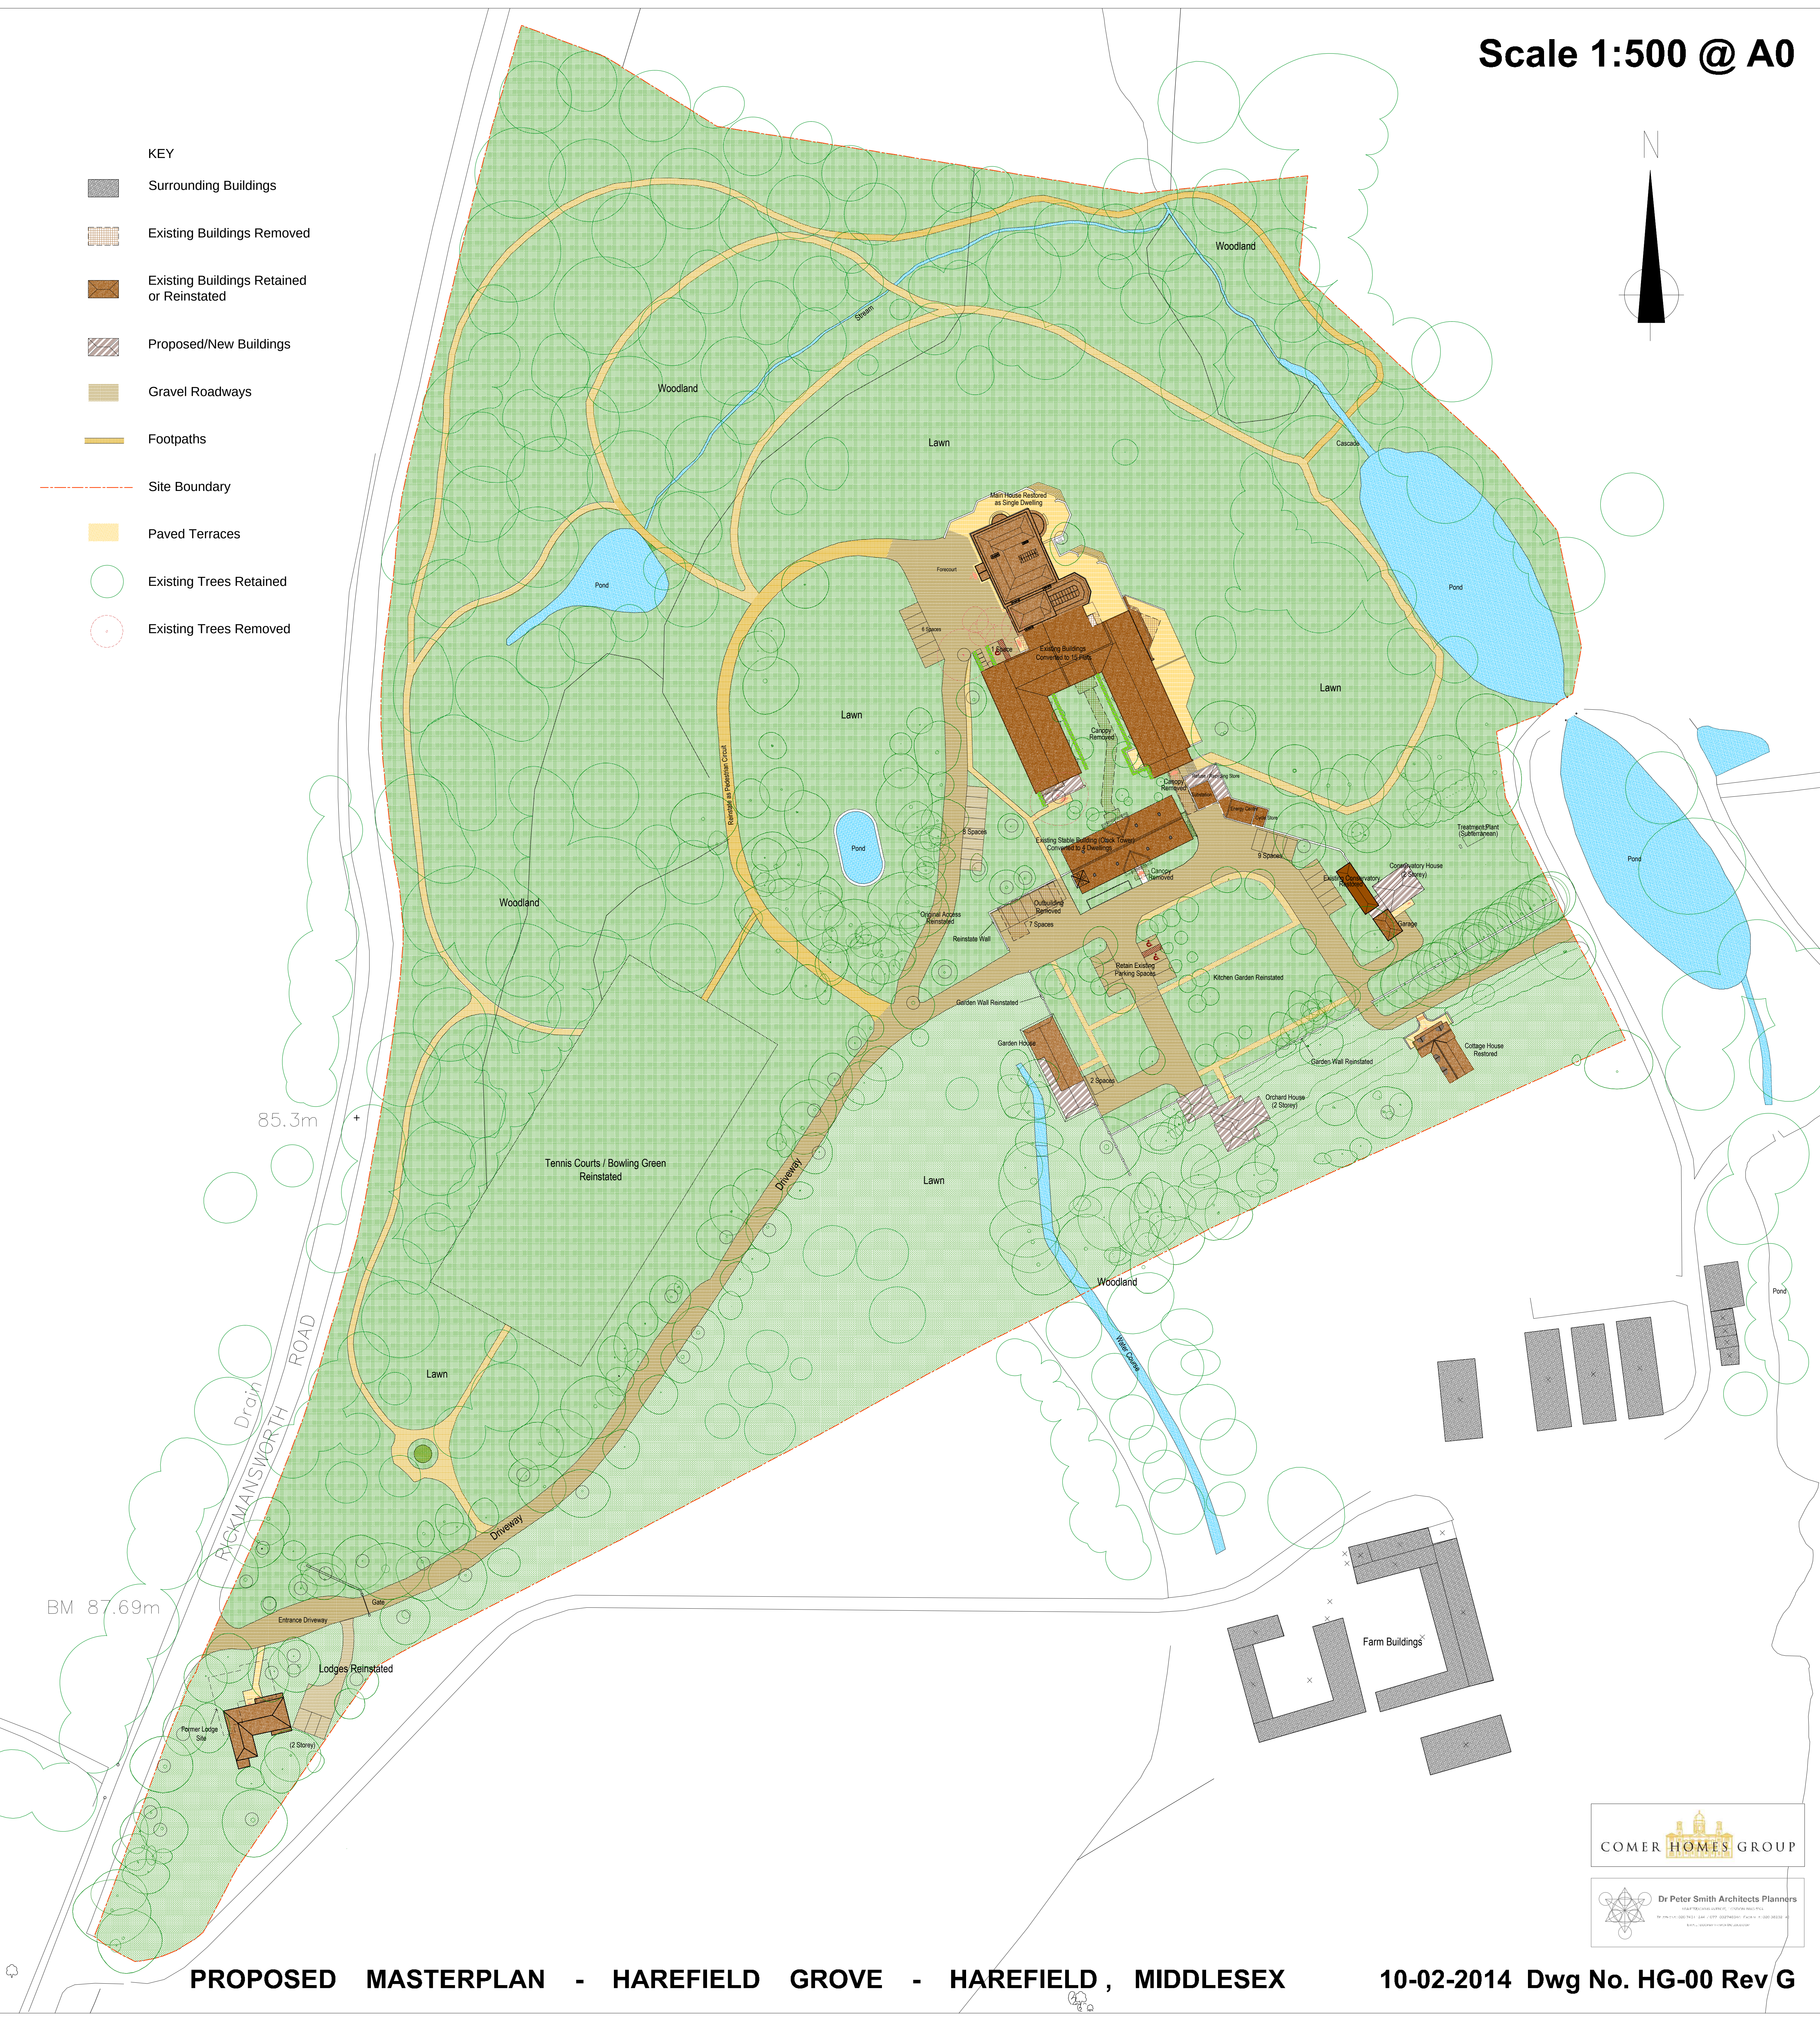

PROPOSED MASTERPLAN - HAREFIELD GROVE - HAREFIELD, MIDDLESEX

10-02-2014 Dwg No. HG-00 Rev G



COMER HOMES GROUP



Dr Peter Smith Architects Planners