



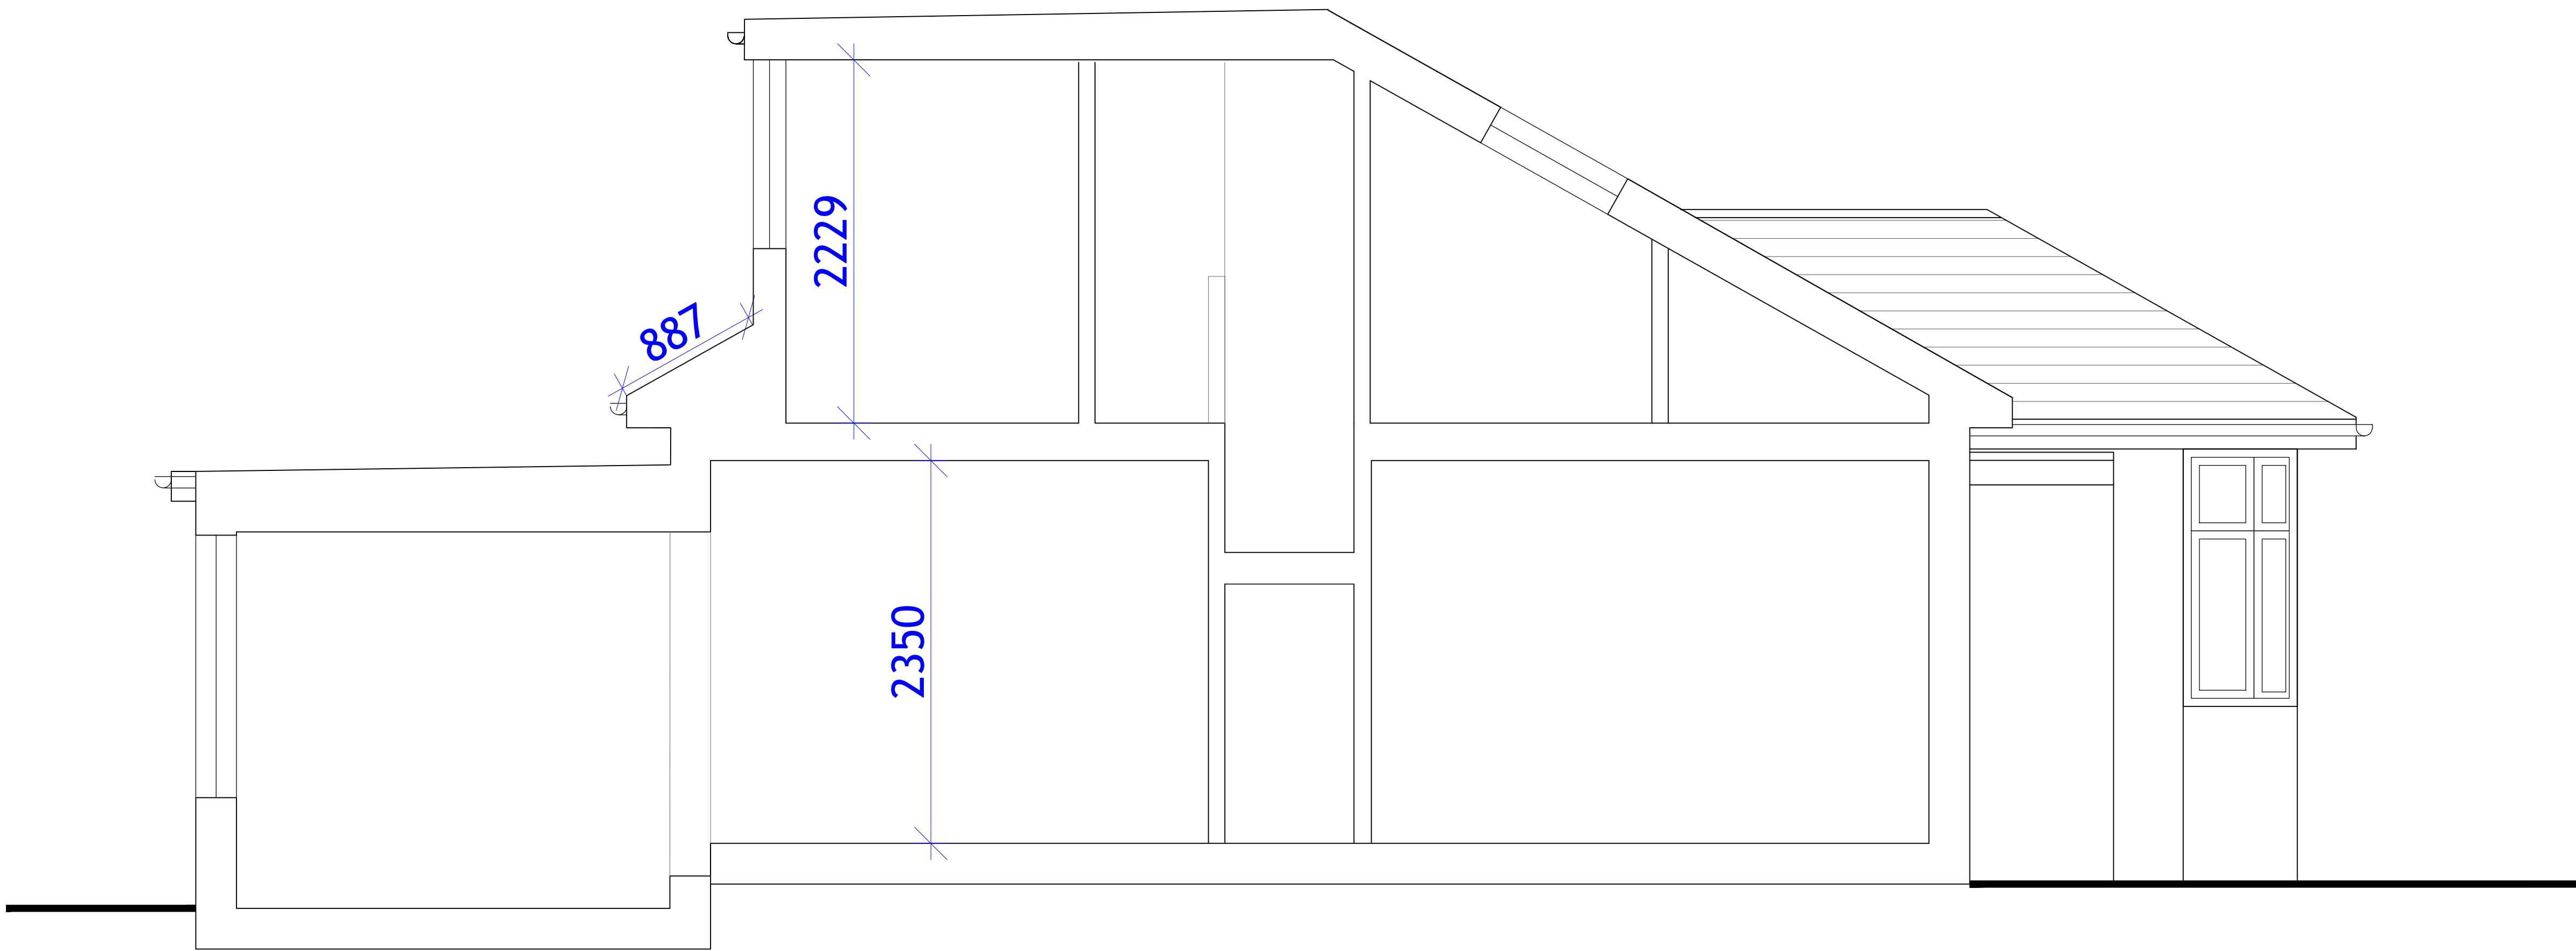

**PROPOSED
SECTION**

SCALE 1:50

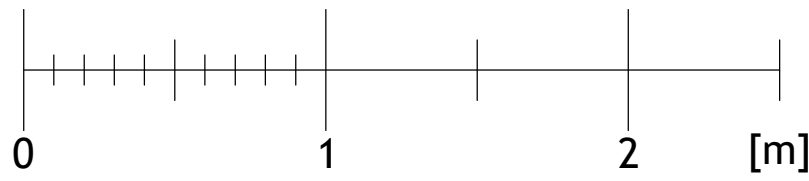

NOTES
THIS DRAWING IS THE SUBJECT OF
COPYRIGHT AND DESIGN RIGHTS
AND SHALL NOT BE REPRODUCED,
LOANED, COPIED OR SUBMITTED
TO ANY OTHER PARTY WITHOUT
CONSENT.

NO.	DR.	INFO
DATE		
REVISION		
PROJECT		
52 WOODFORD CRESCENT, PINNER, HA5 3TX		
CLIENT		
DRAWING TITLE		
PROPOSED SECTION		
SCALE	1:25	1:50
SIZE	A1	A3
JOB NO.	202064	
STAGE	P	
DWG NO.	202064-P.202	
REVISION	0	
DATE	30 MARCH 2021	
DRAWN	MB	
CHECKED	MB	