



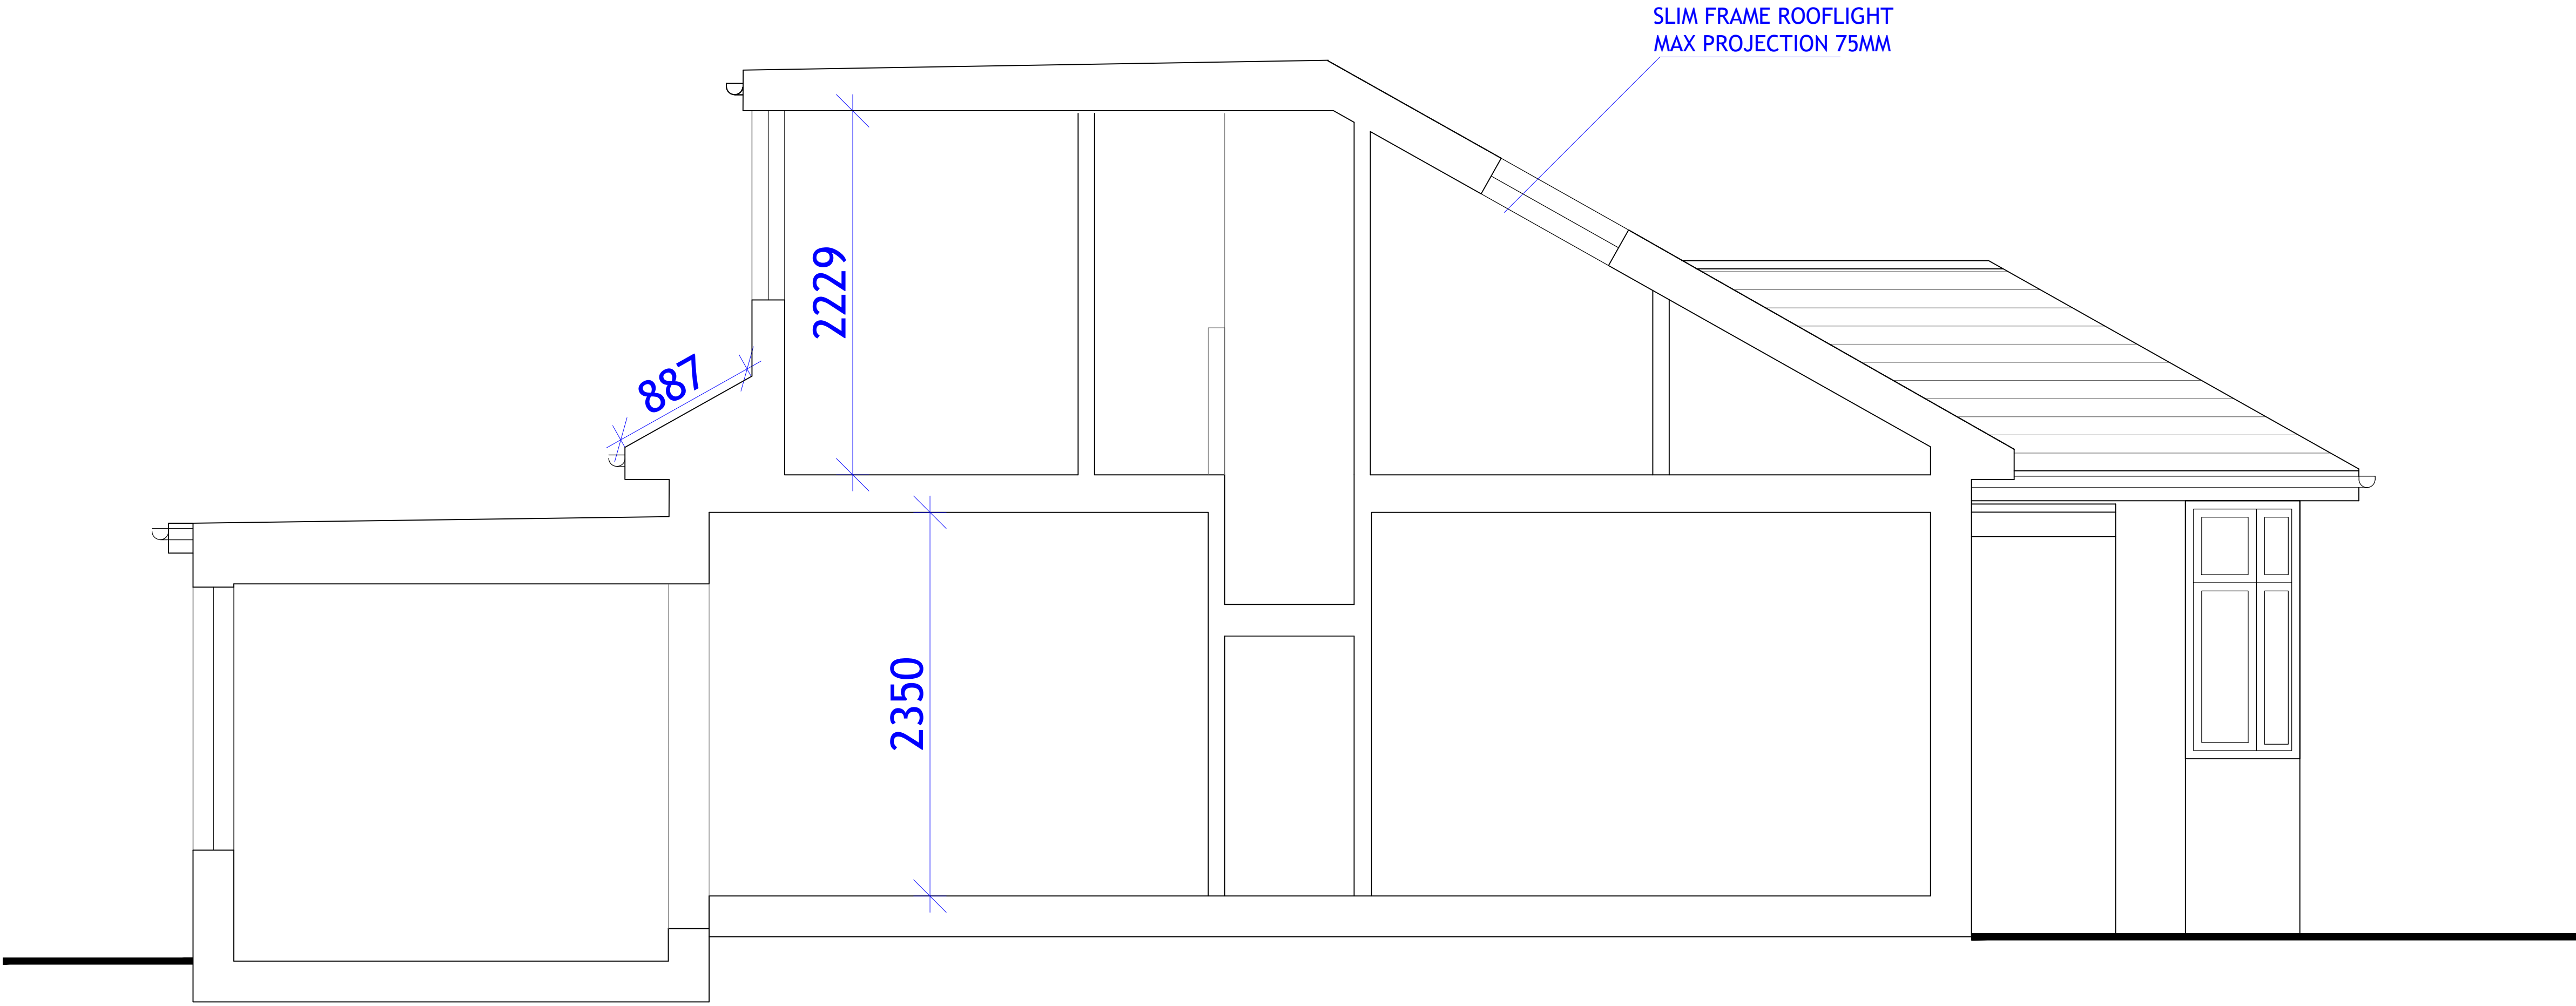

**PROPOSED
SECTION**

SCALE 1:50

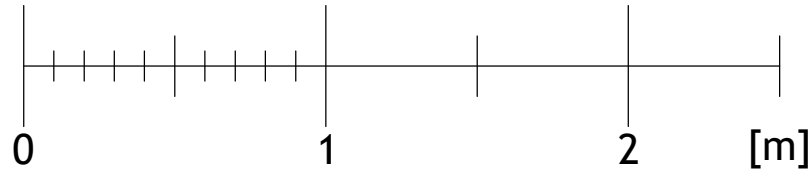

NOTES
THIS DRAWING IS THE SUBJECT OF
COPYRIGHT AND DESIGN RIGHTS
AND SHALL NOT BE REPRODUCED,
LOANED, COPIED OR SUBMITTED
TO ANY OTHER PARTY WITHOUT
CONSENT.

A	MB	REVISED TO PO REQUEST
NO.	DR.	INFO
DATE		
REVISION		
PROJECT		
52 WOODFORD CRESCENT, PINNER, HA5 3TX		
CLIENT		
DRAWING TITLE		
PROPOSED SECTION		
SCALE	1:25	1:50
SIZE	A1	A3
JOB NO.	202064	
STAGE	P	
DWG NO.	202064-P.202	
REVISION	A	
DATE	30 MARCH 2021	
DRAWN	MB	
CHECKED	MB	