


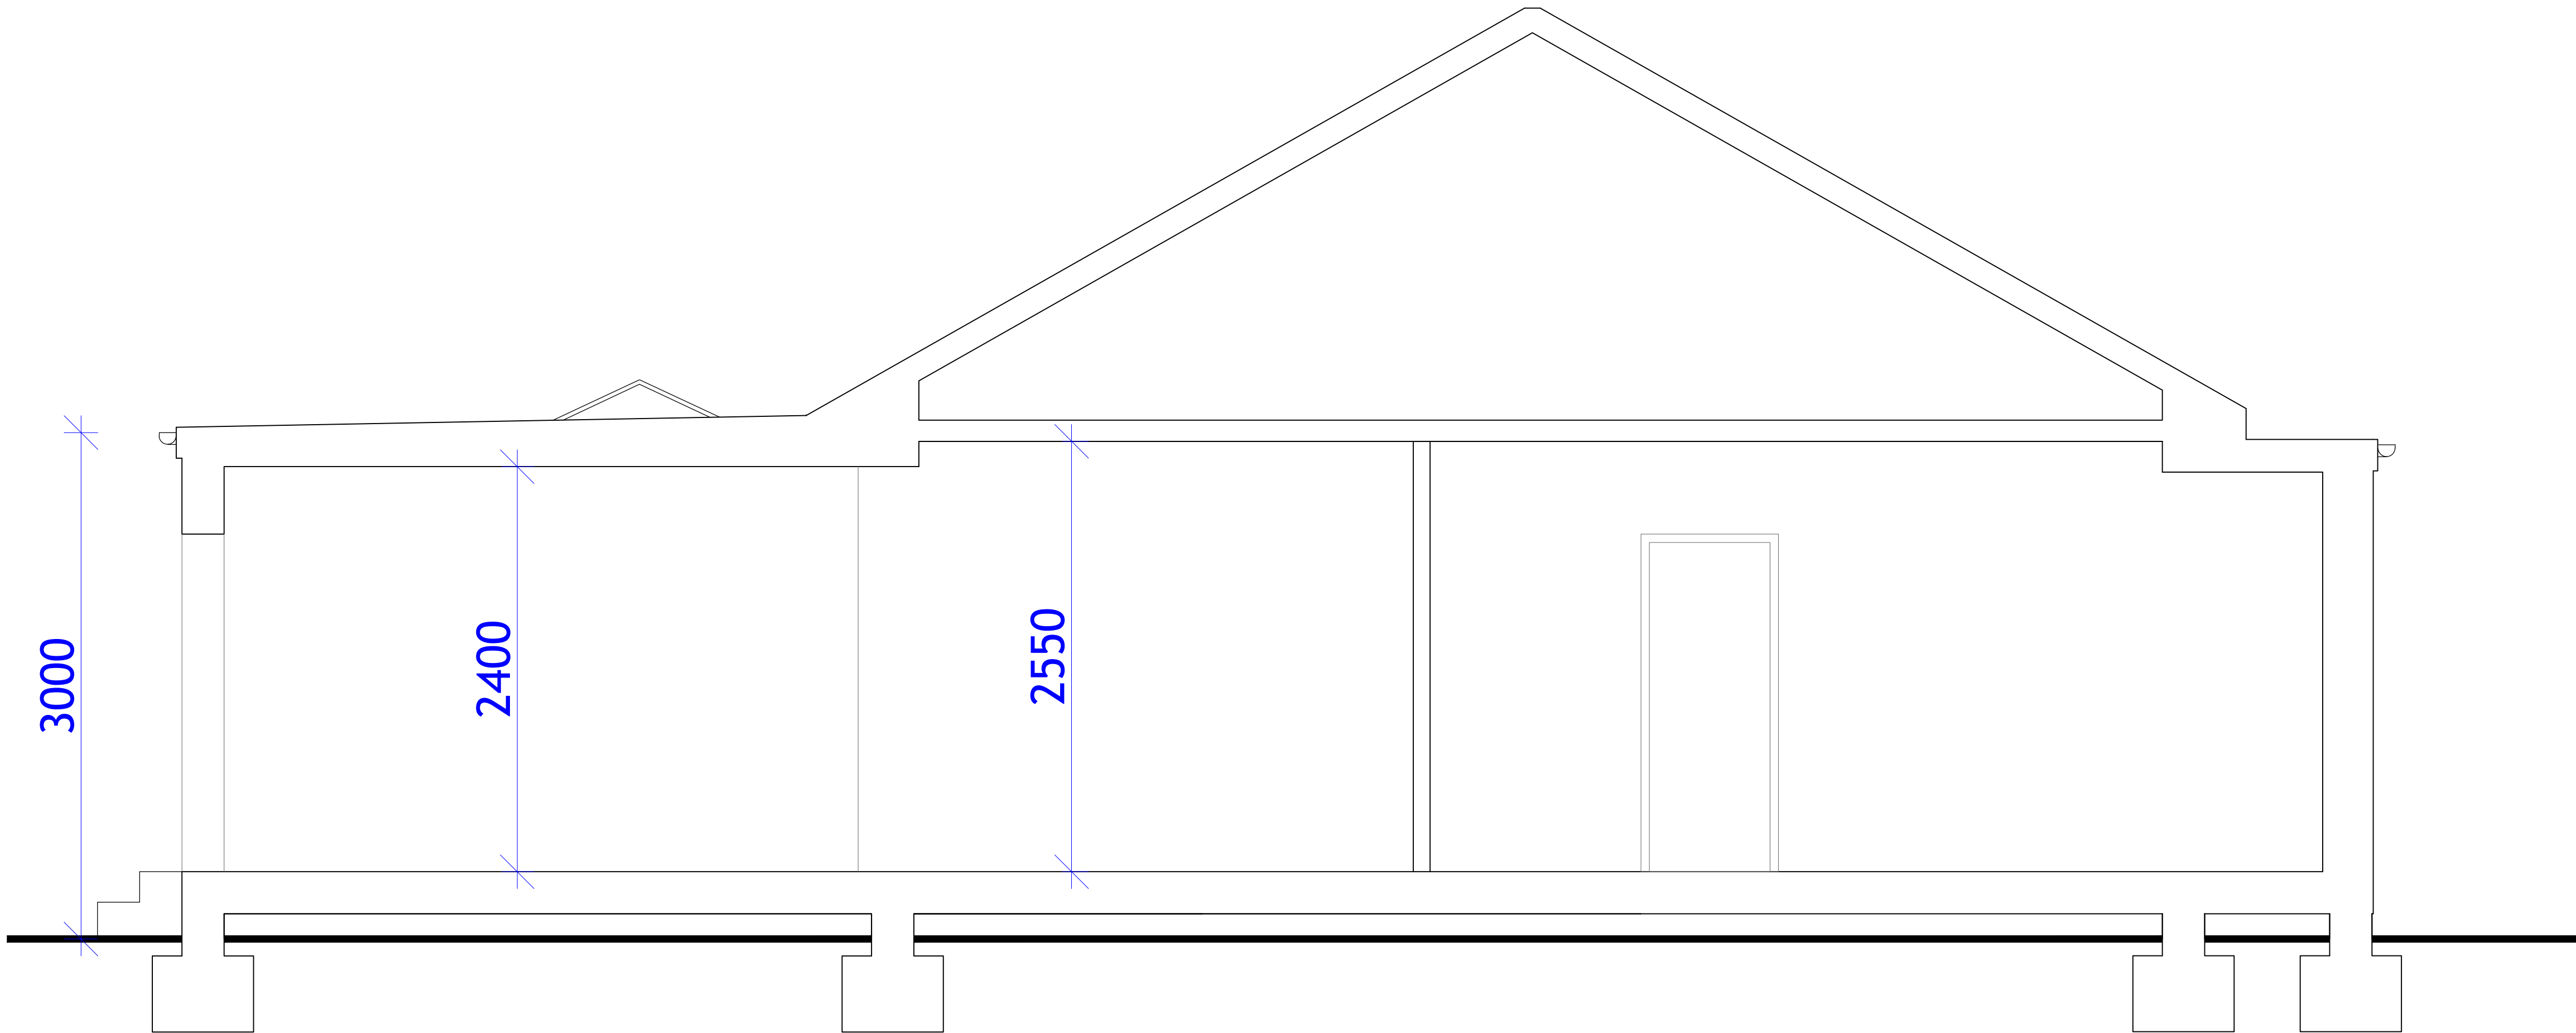

NOTES
THIS DRAWING IS THE SUBJECT OF COPYRIGHT AND DESIGN RIGHTS AND SHALL NOT BE REPRODUCED, LOANED, COPIED OR SUBMITTED TO ANY OTHER PARTY WITHOUT CONSENT.

DRAWINGS TO BE APPROVED BY BUILDING CONTROL BEFORE COMMENCEMENT OF CONSTRUCTION WORKS

STATUTORY PLANNING PERMISSION OR CERTIFICATE OF LAWFUL DEVELOPMENT TO BE OBTAINED BEFORE COMMENCING THE WORKS

PARTY WALL NOTICES TO BE SERVED WHERE APPROPRIATE

SERVICE UNDERTAKERS TO BE NOTIFIED
EXISTING CONNECTIONS TO BE CHECKED
BEFORE DEVELOPMENT COMMENCES

DO NOT SCALE DRAWING
ALL DIMENSIONS MUST BE CHECKED ON SITE PRIOR TO MAKING ORDERS AND COMMENCEMENT ON SITE.

DRAWINGS TO BE READ IN CONJUNCTION WITH APPROPRIATE STRUCTURAL ENGINEER / SPECIALIST DRAWING

ALL WORKS TO BE CARRIED OUT IN ACCORDANCE WITH HEALTH AND SAFETY REGULATIONS

ANY INCONSISTENCIES TO BE REPORTED IMMEDIATELY TO ARCHITECT AND STRUCTURAL ENGINEER

A MB REVISED TO PO REQUEST

NO.	DR.	INFO
DATE		
REVISION		
PROJECT		
52 WOODFORD CRESCENT, PINNER, HA5 3TX		
CLIENT		

DRAWING TITLE
PROPOSED SECTION

SCALE	1:25	1:50
SIZE	A1	A3
JOB NO.	202022	
STAGE	PL	
DWG NO.	202022.PL.1202	
REVISION	A	
DATE	30 MARCH 2021	
DRAWN	MB	
CHECKED	MB	