


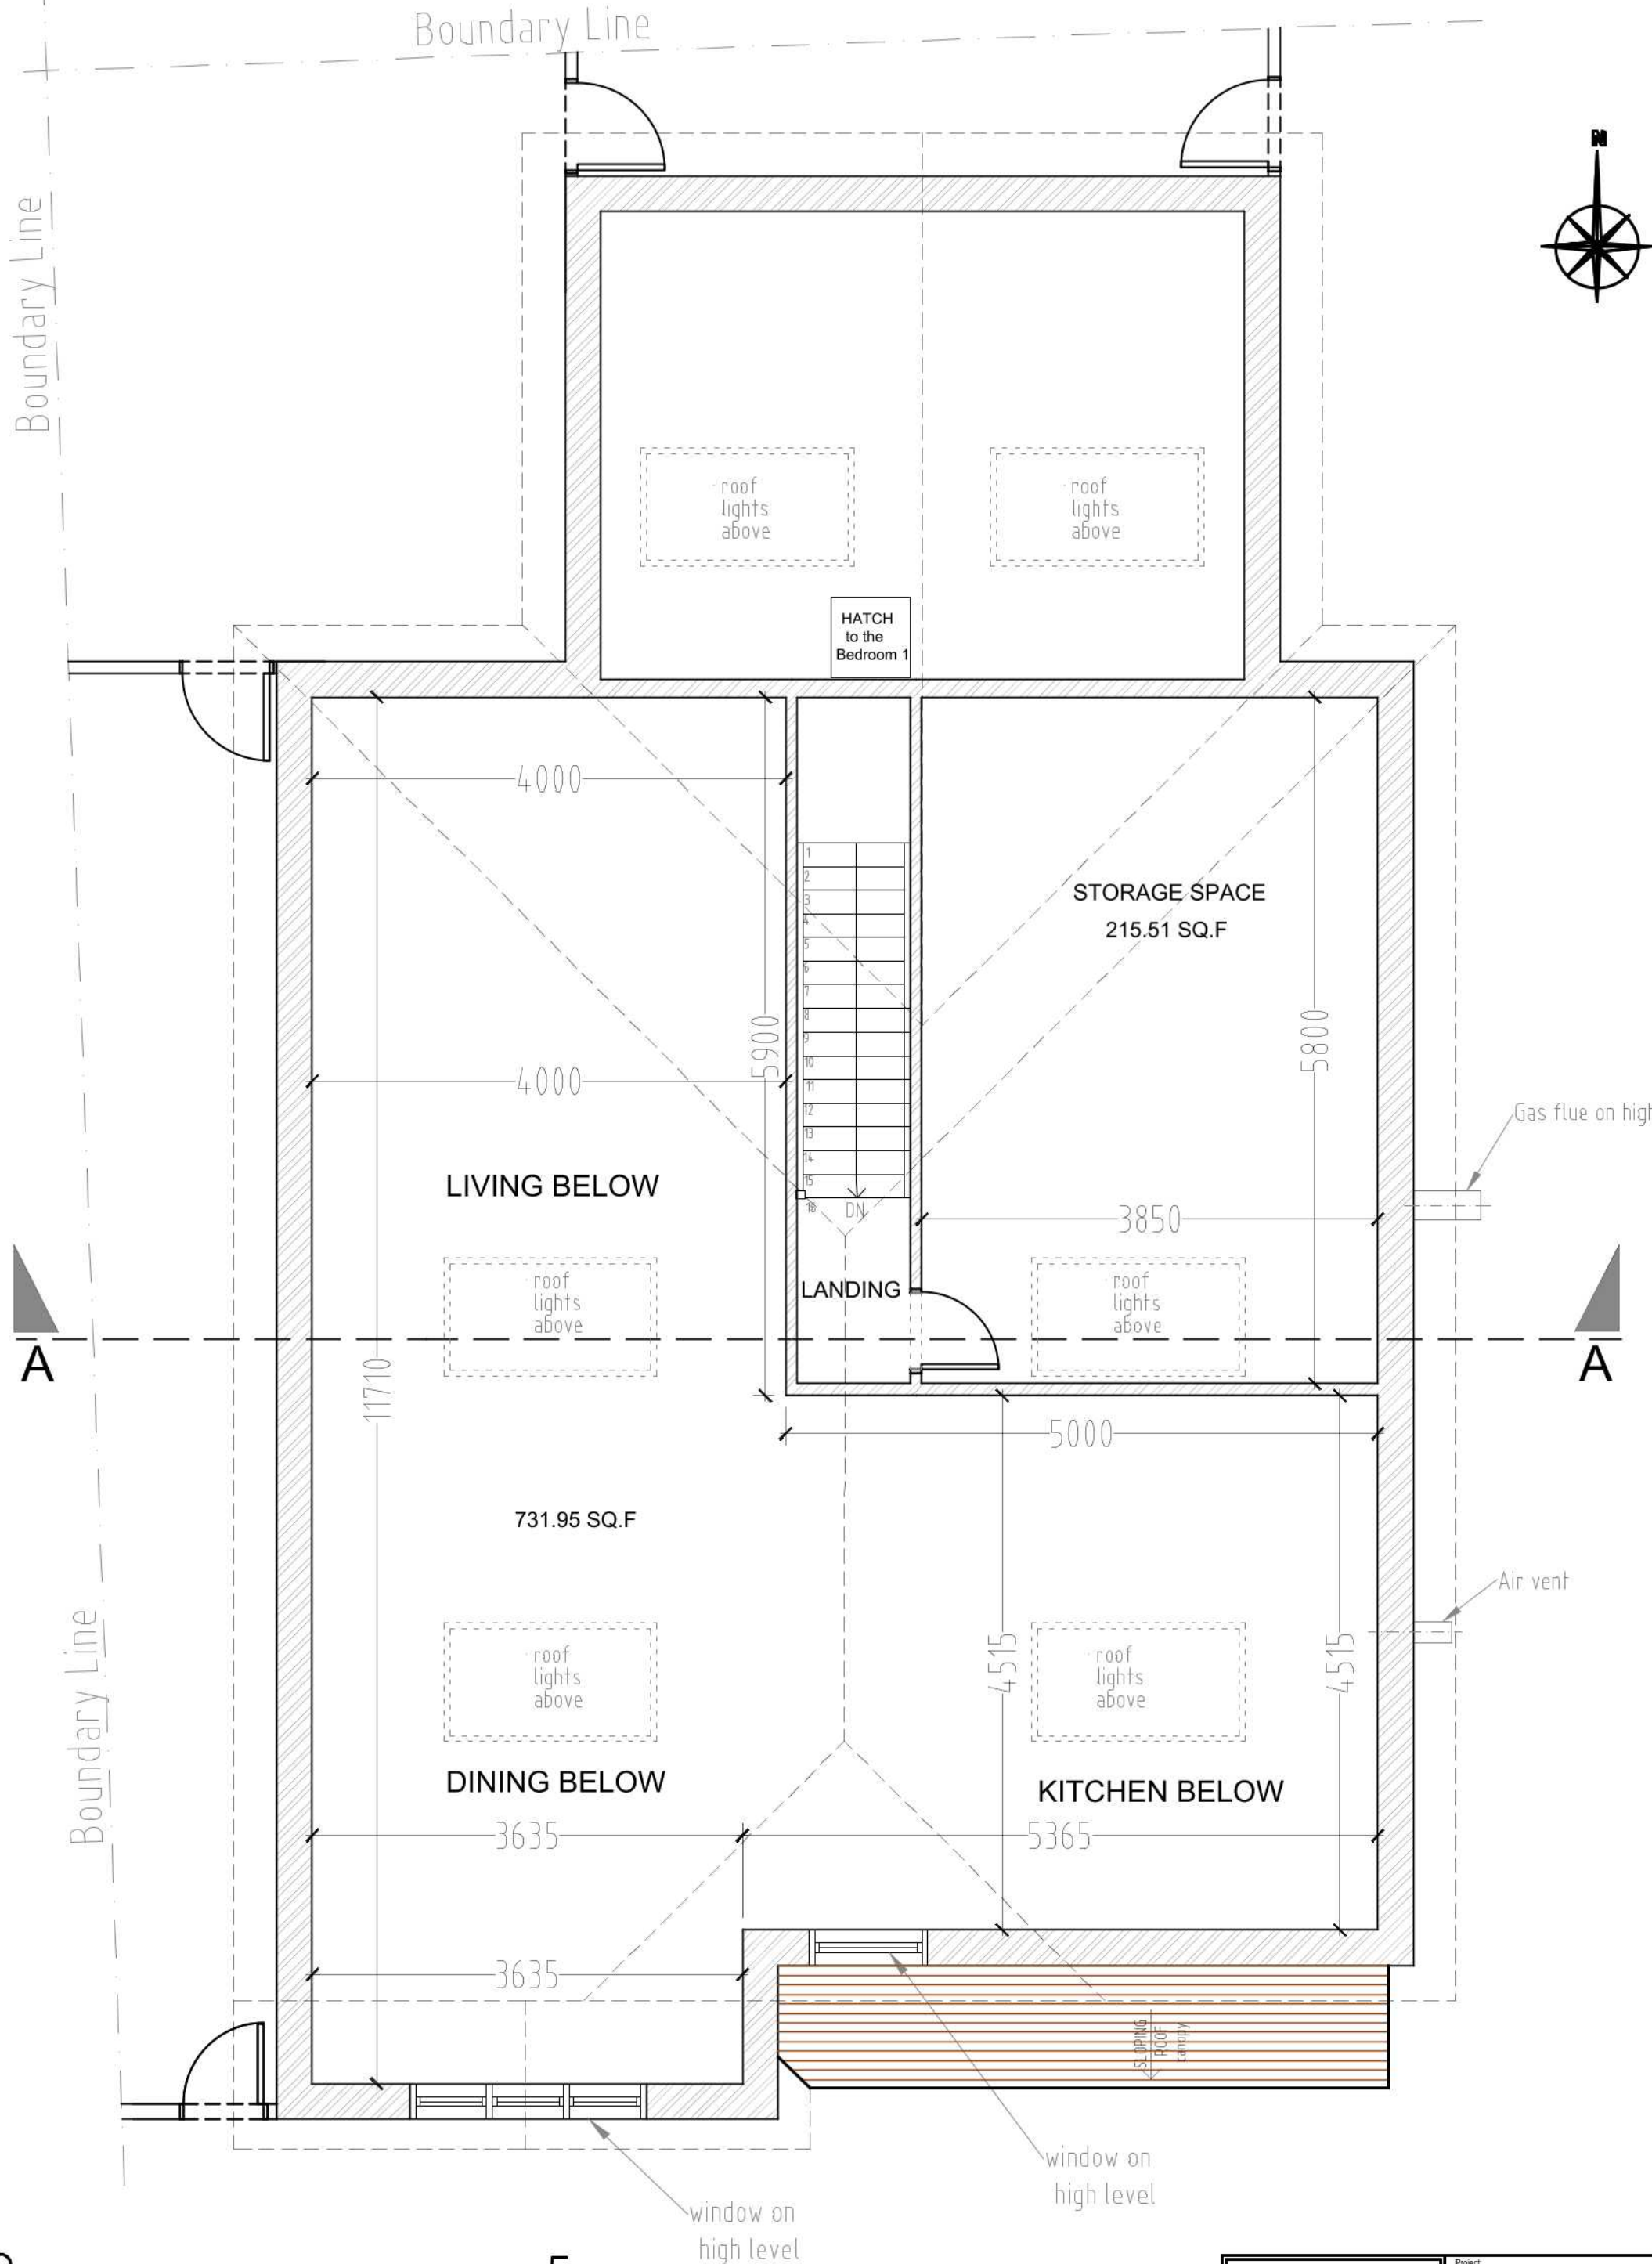

PROPOSED ATTIC PLAN @
SCALE 1:50 @ A3

AIS Design		Project: 28A Park Lane UB9 6BJ , Harefield	
07412482248		Title: PROPOSED ATTIC PLAN	
Date: December 20		Scale: 1:50 @ A3	
Dwg. No: PL.28A.PR.P2		Rev: A	