

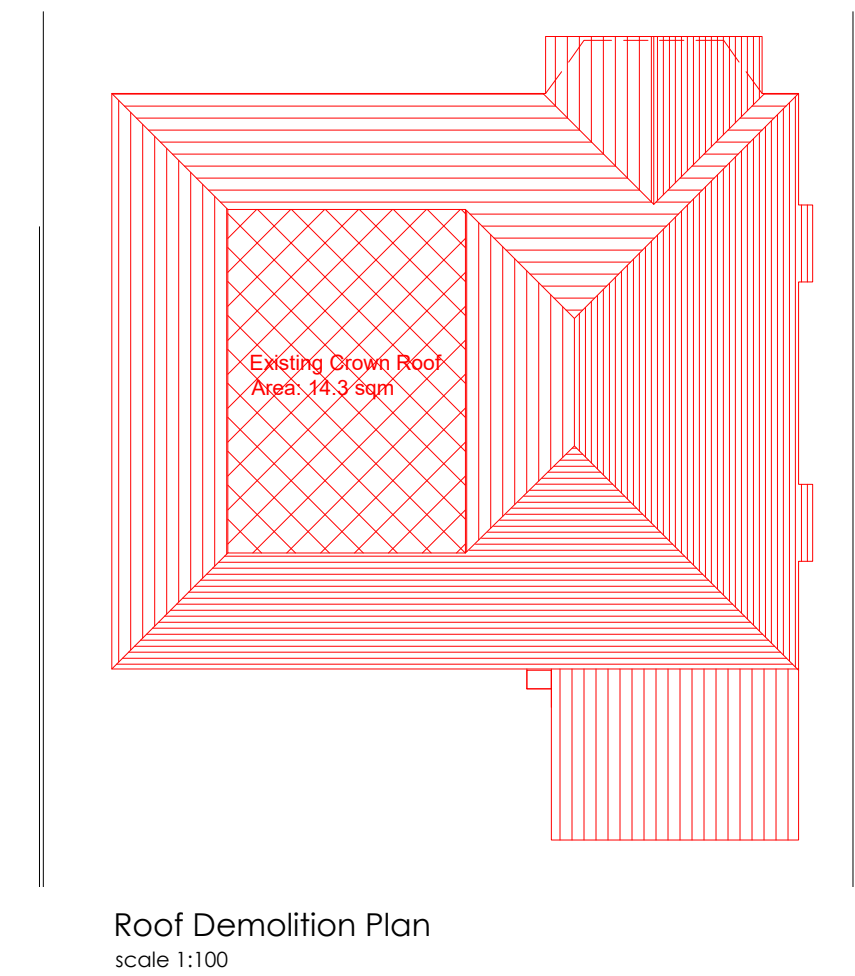
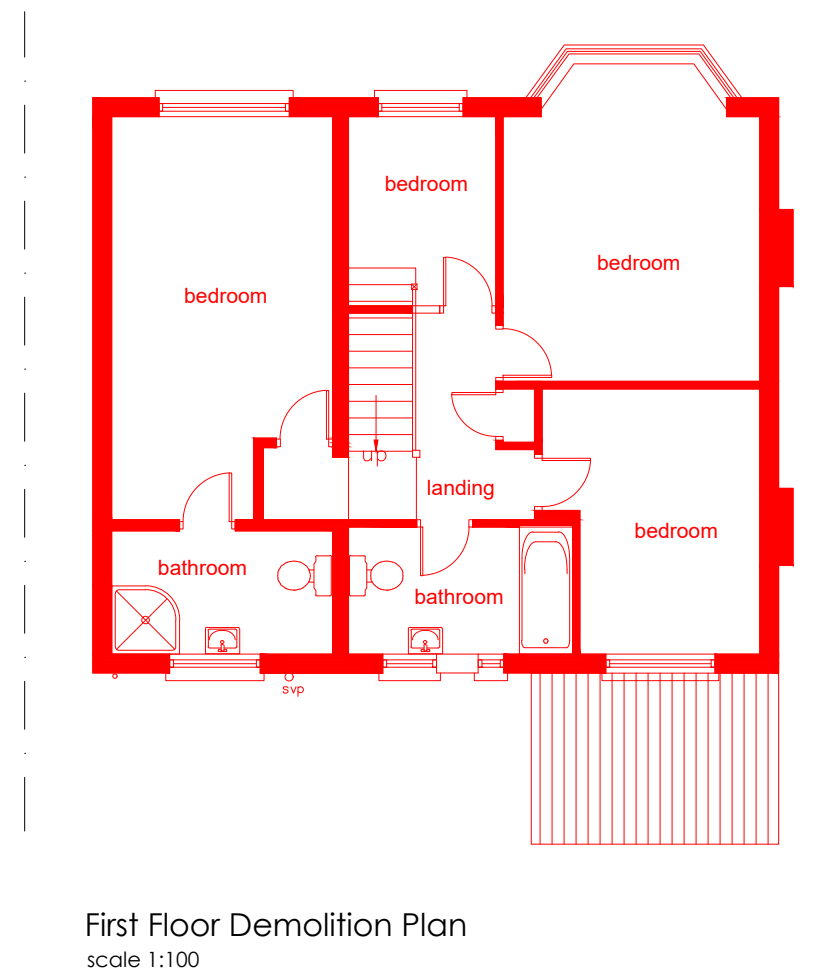
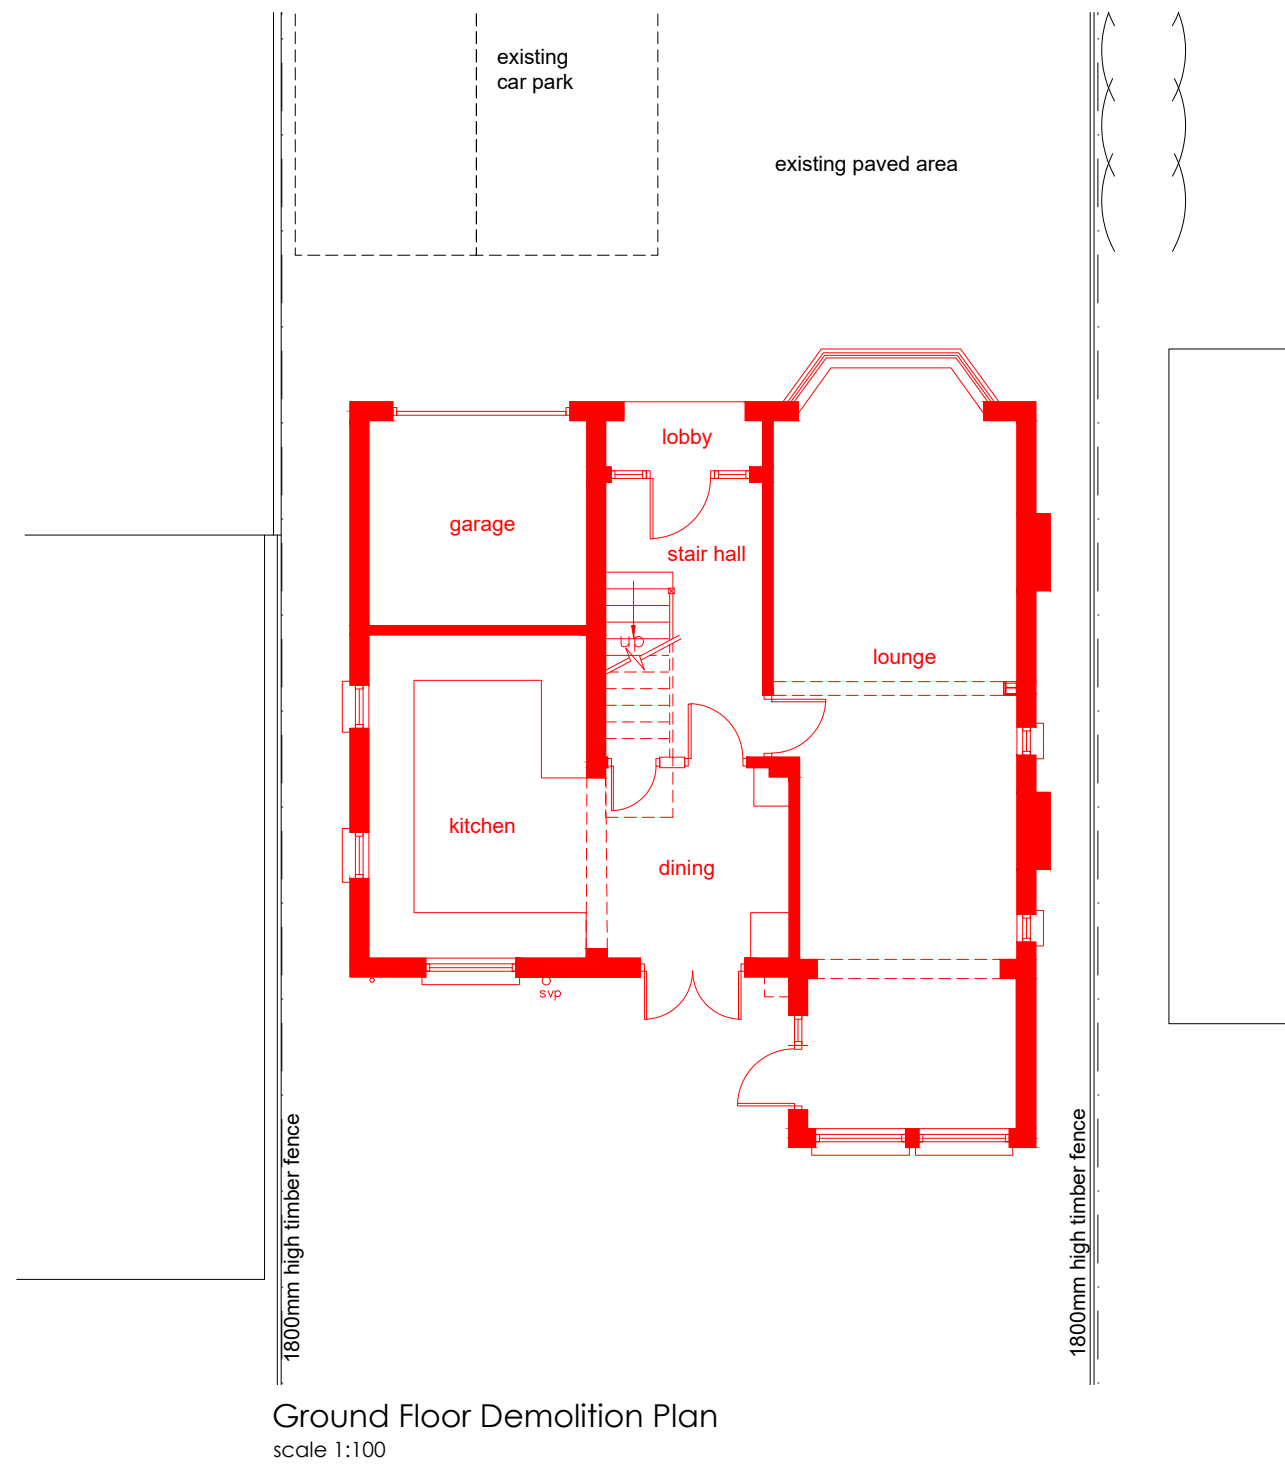


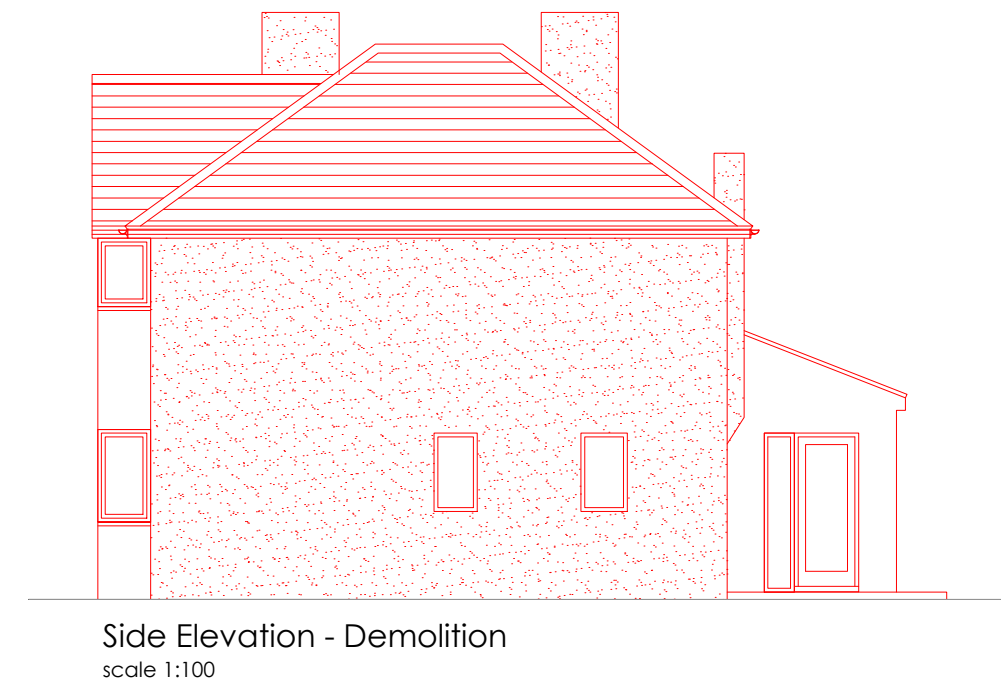

Indicates items to be demolished

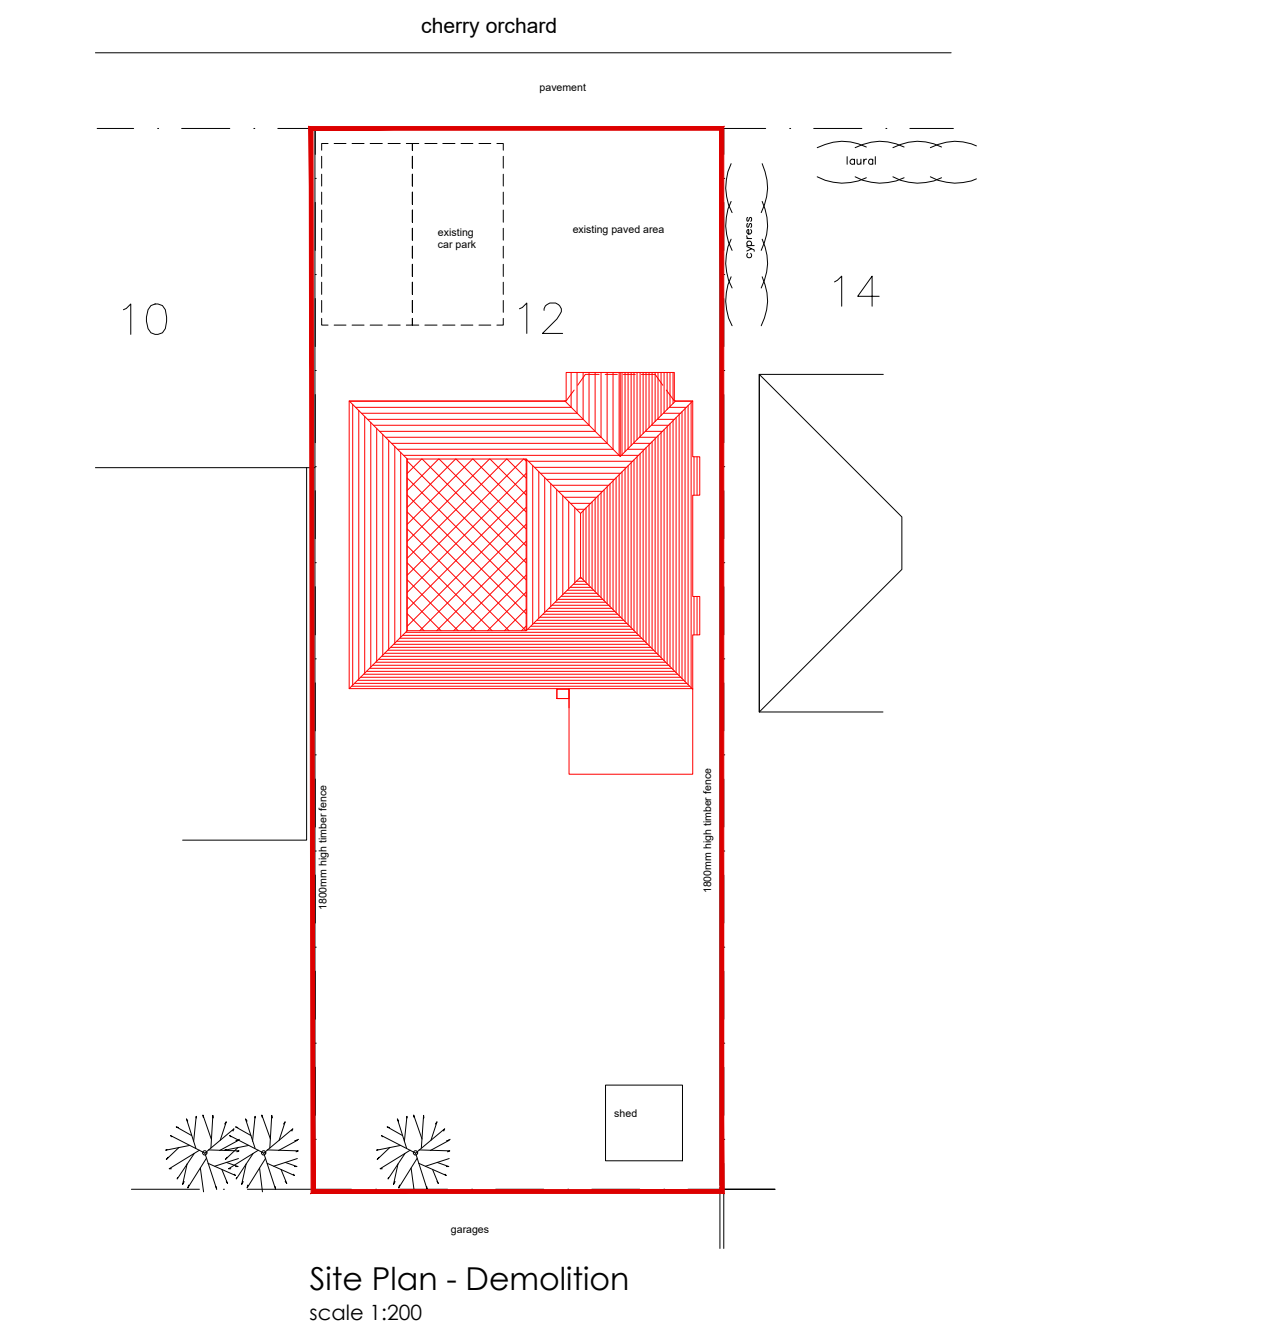