


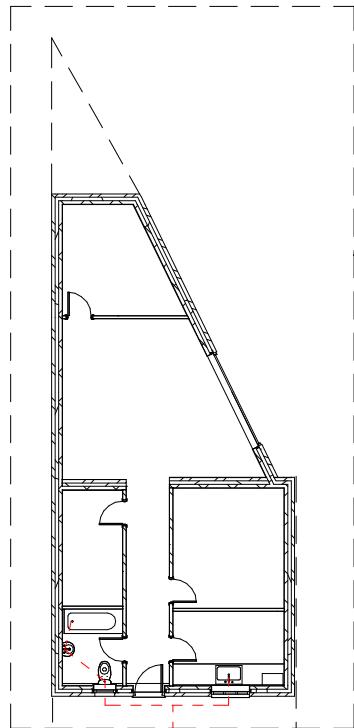

SEE SHEET A103 & A104
(EXISTING & PROPOSED
FLOOR PLAN
and ROOF PLAN)

EXISTING SVP

BATHROOM

CONSUMER

BOUNDARY LINE


KITCHEN &
DINING ROOM

STUDY
ROOM


LIVING
ROOM

ADJOINING
WITH
NEIGHBOUR

EXISTING FLOOR PLAN
1:200

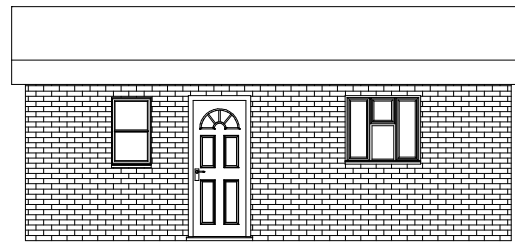

EXISTING FRONT GARAGE
ELEVATIONS (1:100)

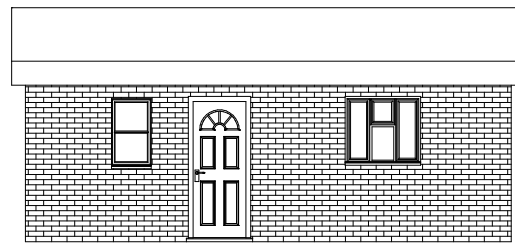


PROPOSED FRONT GARAGE
ELEVATIONS (1:100)




EXISTING REAR ELEVATIONS
(1:100)



PROPOSED REAR ELEVATIONS
(1:100)

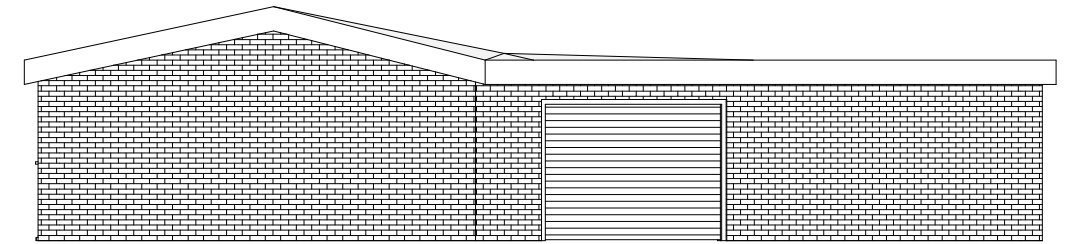

EXISTING SIDE GARAGE
ELEVATIONS (1:100)

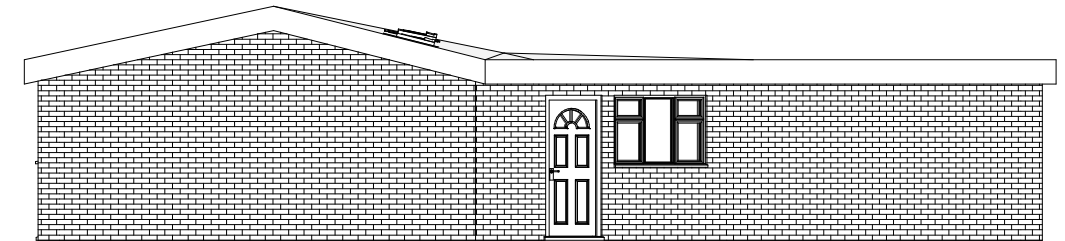

PROPOSED SIDE GARAGE
ELEVATIONS (1:100)



JCENG SOLUTIONS

JCENG SOLUTIONS@GMAIL.COM

07411 070 270

CLIENT
S.S VARAITCH

ADDRESS

362 High Street Harlington
Hayes Hillingdon UB3-5LF

TITLE
EXISTING & PROPOSED ELEVATION VIEWS

DRAWING No.
UB3-101

Drawn by
JC

SCALE
As
indicated

SHEET NO.
A102

REV
No A

