




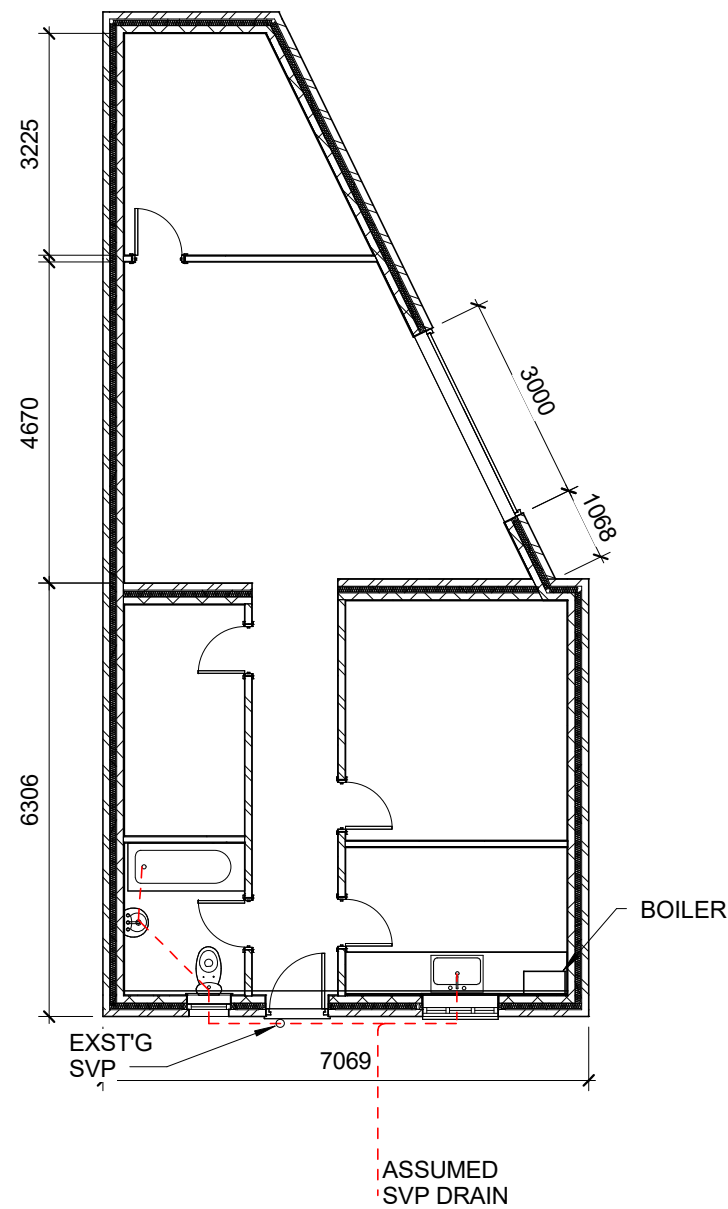

EXISTING GROUND FLOOR PLAN

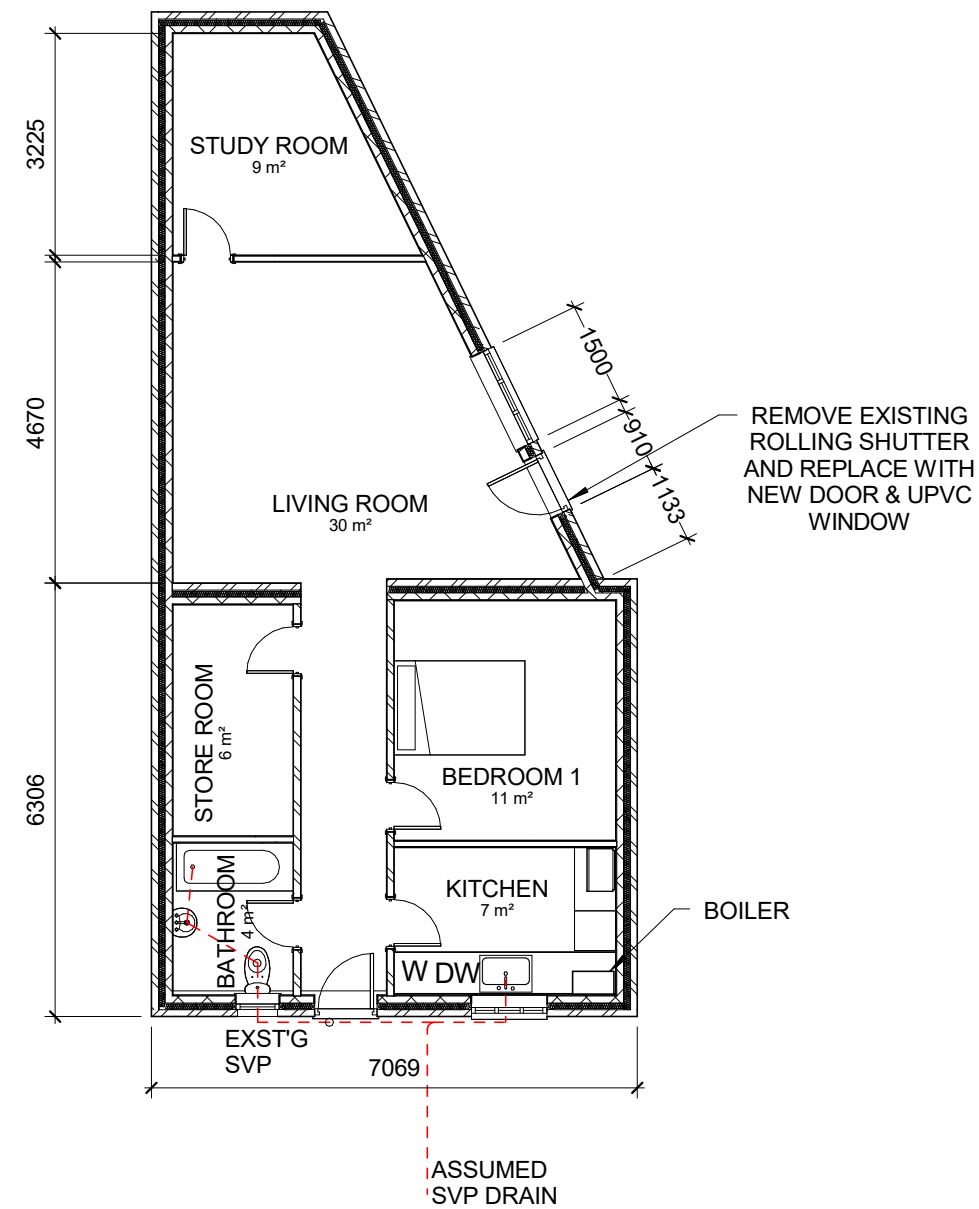

PROPOSED GROUND FLOOR PLAN

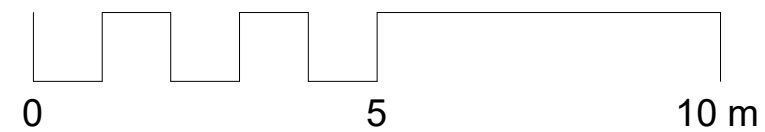

JCENG SOLUTIONS

JCENG SOLUTIONS@GMAIL.COM

07411 070 270

CLIENT
S.S VARAITCH

ADDRESS

362 High Street Harlington
Hayes Hillingdon UB3-5LF

TITLE
EXISTING & PROPOSED GROUND FLOOR

DRAWING No.
UB3-101

Drawn by
JC

SCALE
1 : 100 @A3

SHEET NO.
A103

REV No A