

LEVEL MONITORING

for Subsidence Management Services

9A Rofant Road, North Wood, HA6 3BD

Client:	Subsidence Management Services
Client Contact:	David Caress
Claim Number:	102115604
Client Reference:	IFS-LBG-SUB-18-0078577
Policy Holder:	Mrs D Daupias-Green
Report Date:	19 September 2020
Our Ref:	M12099



Level Monitoring Readings

The following table shows the reading levels of the various Level Monitoring Station points.

Date	1	2	3	4	5	6	7	5a	6a
05/11/2018	10.7431	10.8095	10.8848	10.8751	10.9478	10.9487	10.8832		
14/01/2019	10.7437	10.8105	10.8873	10.8769	10.9640	10.9625	10.8857		
11/03/2019	10.7428	10.8094	10.8860	10.8759	10.9653	10.9635	10.8851		
14/05/2019	10.7430	10.8098	10.8880	10.8780	10.9668	10.9664	10.8876		
29/08/2019	10.7423	10.8079	10.8821	10.8737			10.8854	10.9500	10.9378
22/11/2019	10.7429	10.8086	10.8846	10.8759			10.8872	10.9665	10.9528
17/03/2020	10.7430	10.8087	10.8860	10.8768			10.8886	10.9721	10.9603
08/05/2020	10.7427	10.8085	10.8861	10.8768			10.8887	10.9728	10.9606
02/07/2020	10.7415	10.8075	10.8822	10.8737			10.8863	10.9615	10.9488
14/09/2020	10.7416	10.8068	10.8796	10.8722			10.8855	10.9490	10.9359



Level Monitoring Difference Graphs

The following graphs display the progressive movement that each Level Monitoring Station recorded at each separate site visit date to give an overall look at how much the property is moving.

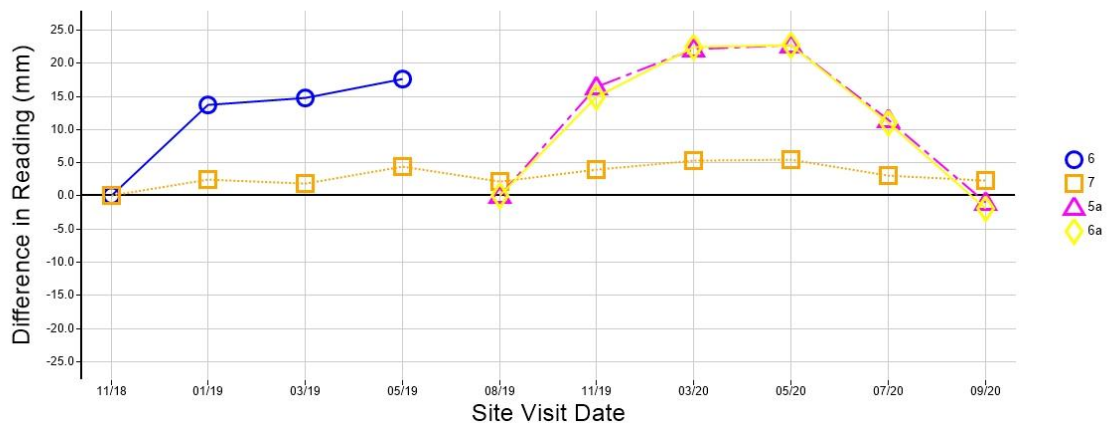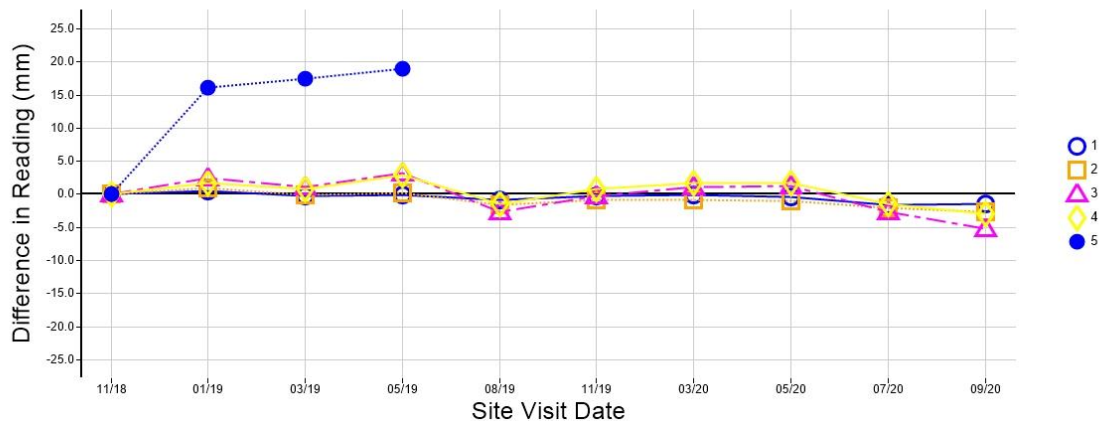

Level Monitoring Displacement Map

The following image shows an isometric representation of the movement of the property, based on the Level Monitoring Stations that were installed.

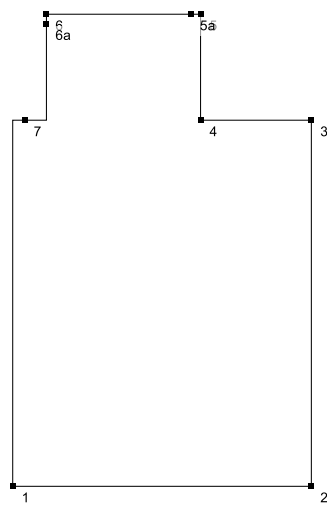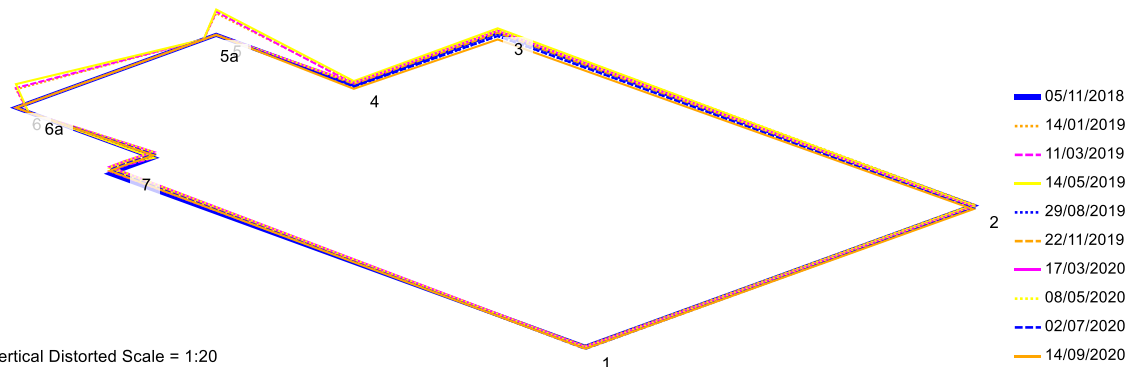

FRONT

Site Visit Notes

Datum is a manhole in the road in front of the property. It has an assumed value of 10.0000m. No suitable remote datum so no secondary TBM available. Please advise if a deep datum is required.

Site Visit: 5 November 2018

Relative data only.

Site Visit: 29 August 2019

All points double checked. Point 5 & 6 were snapped off on arrival so re fitted.

Site Visit: 22 November 2019

Movement checked for 3,5A, 6A.

Site Visit: 14 September 2020

Points checked and secure.