


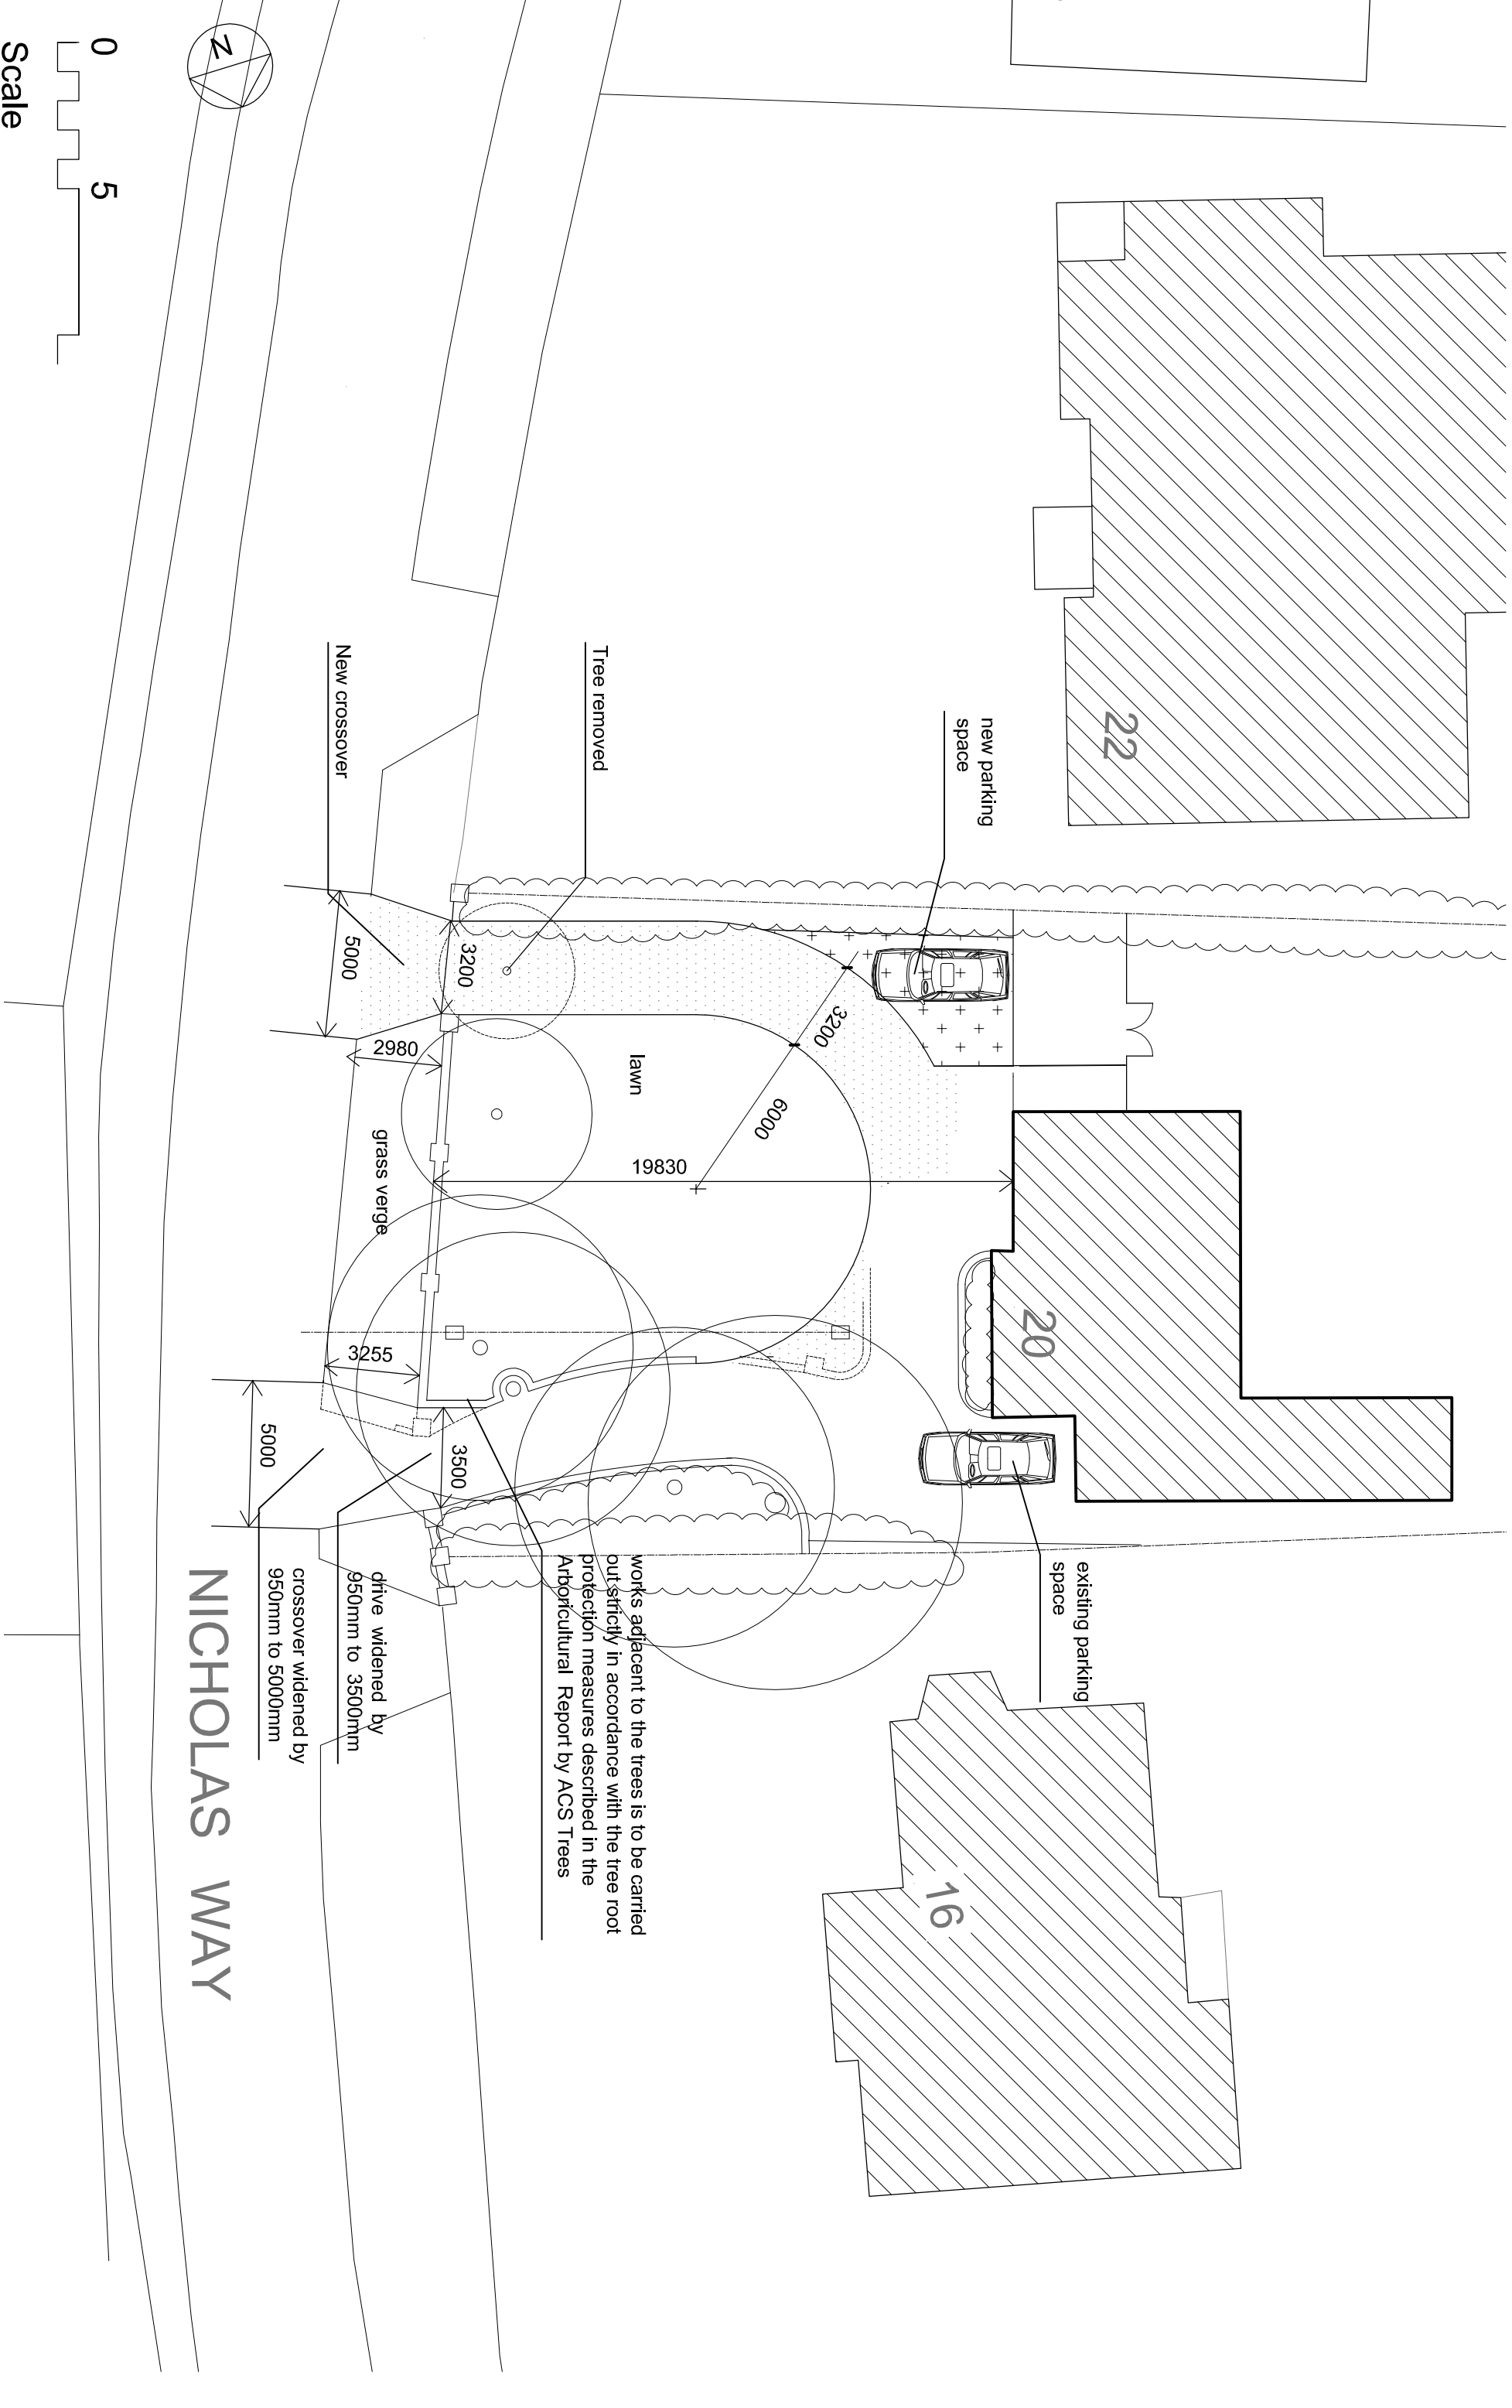

Scale

date	rev	revision/author/checker	drawn	D/L	project	purpose of issue	
6Jun18	A	Reference to tree root protection measures	checked		20 Nicholas Way Northwood HA6 2TS	PLANNING	
			scale	200@A3	drawing CROSSOVER DIMENSIONS - AS PROPOSED	drawing no	rev
			date	FEB 18		L1241/2.3/04	A
Loxton & Associates 1 Morland Close Hampton Middlesex TW12 3YX 020 8941 5631							