


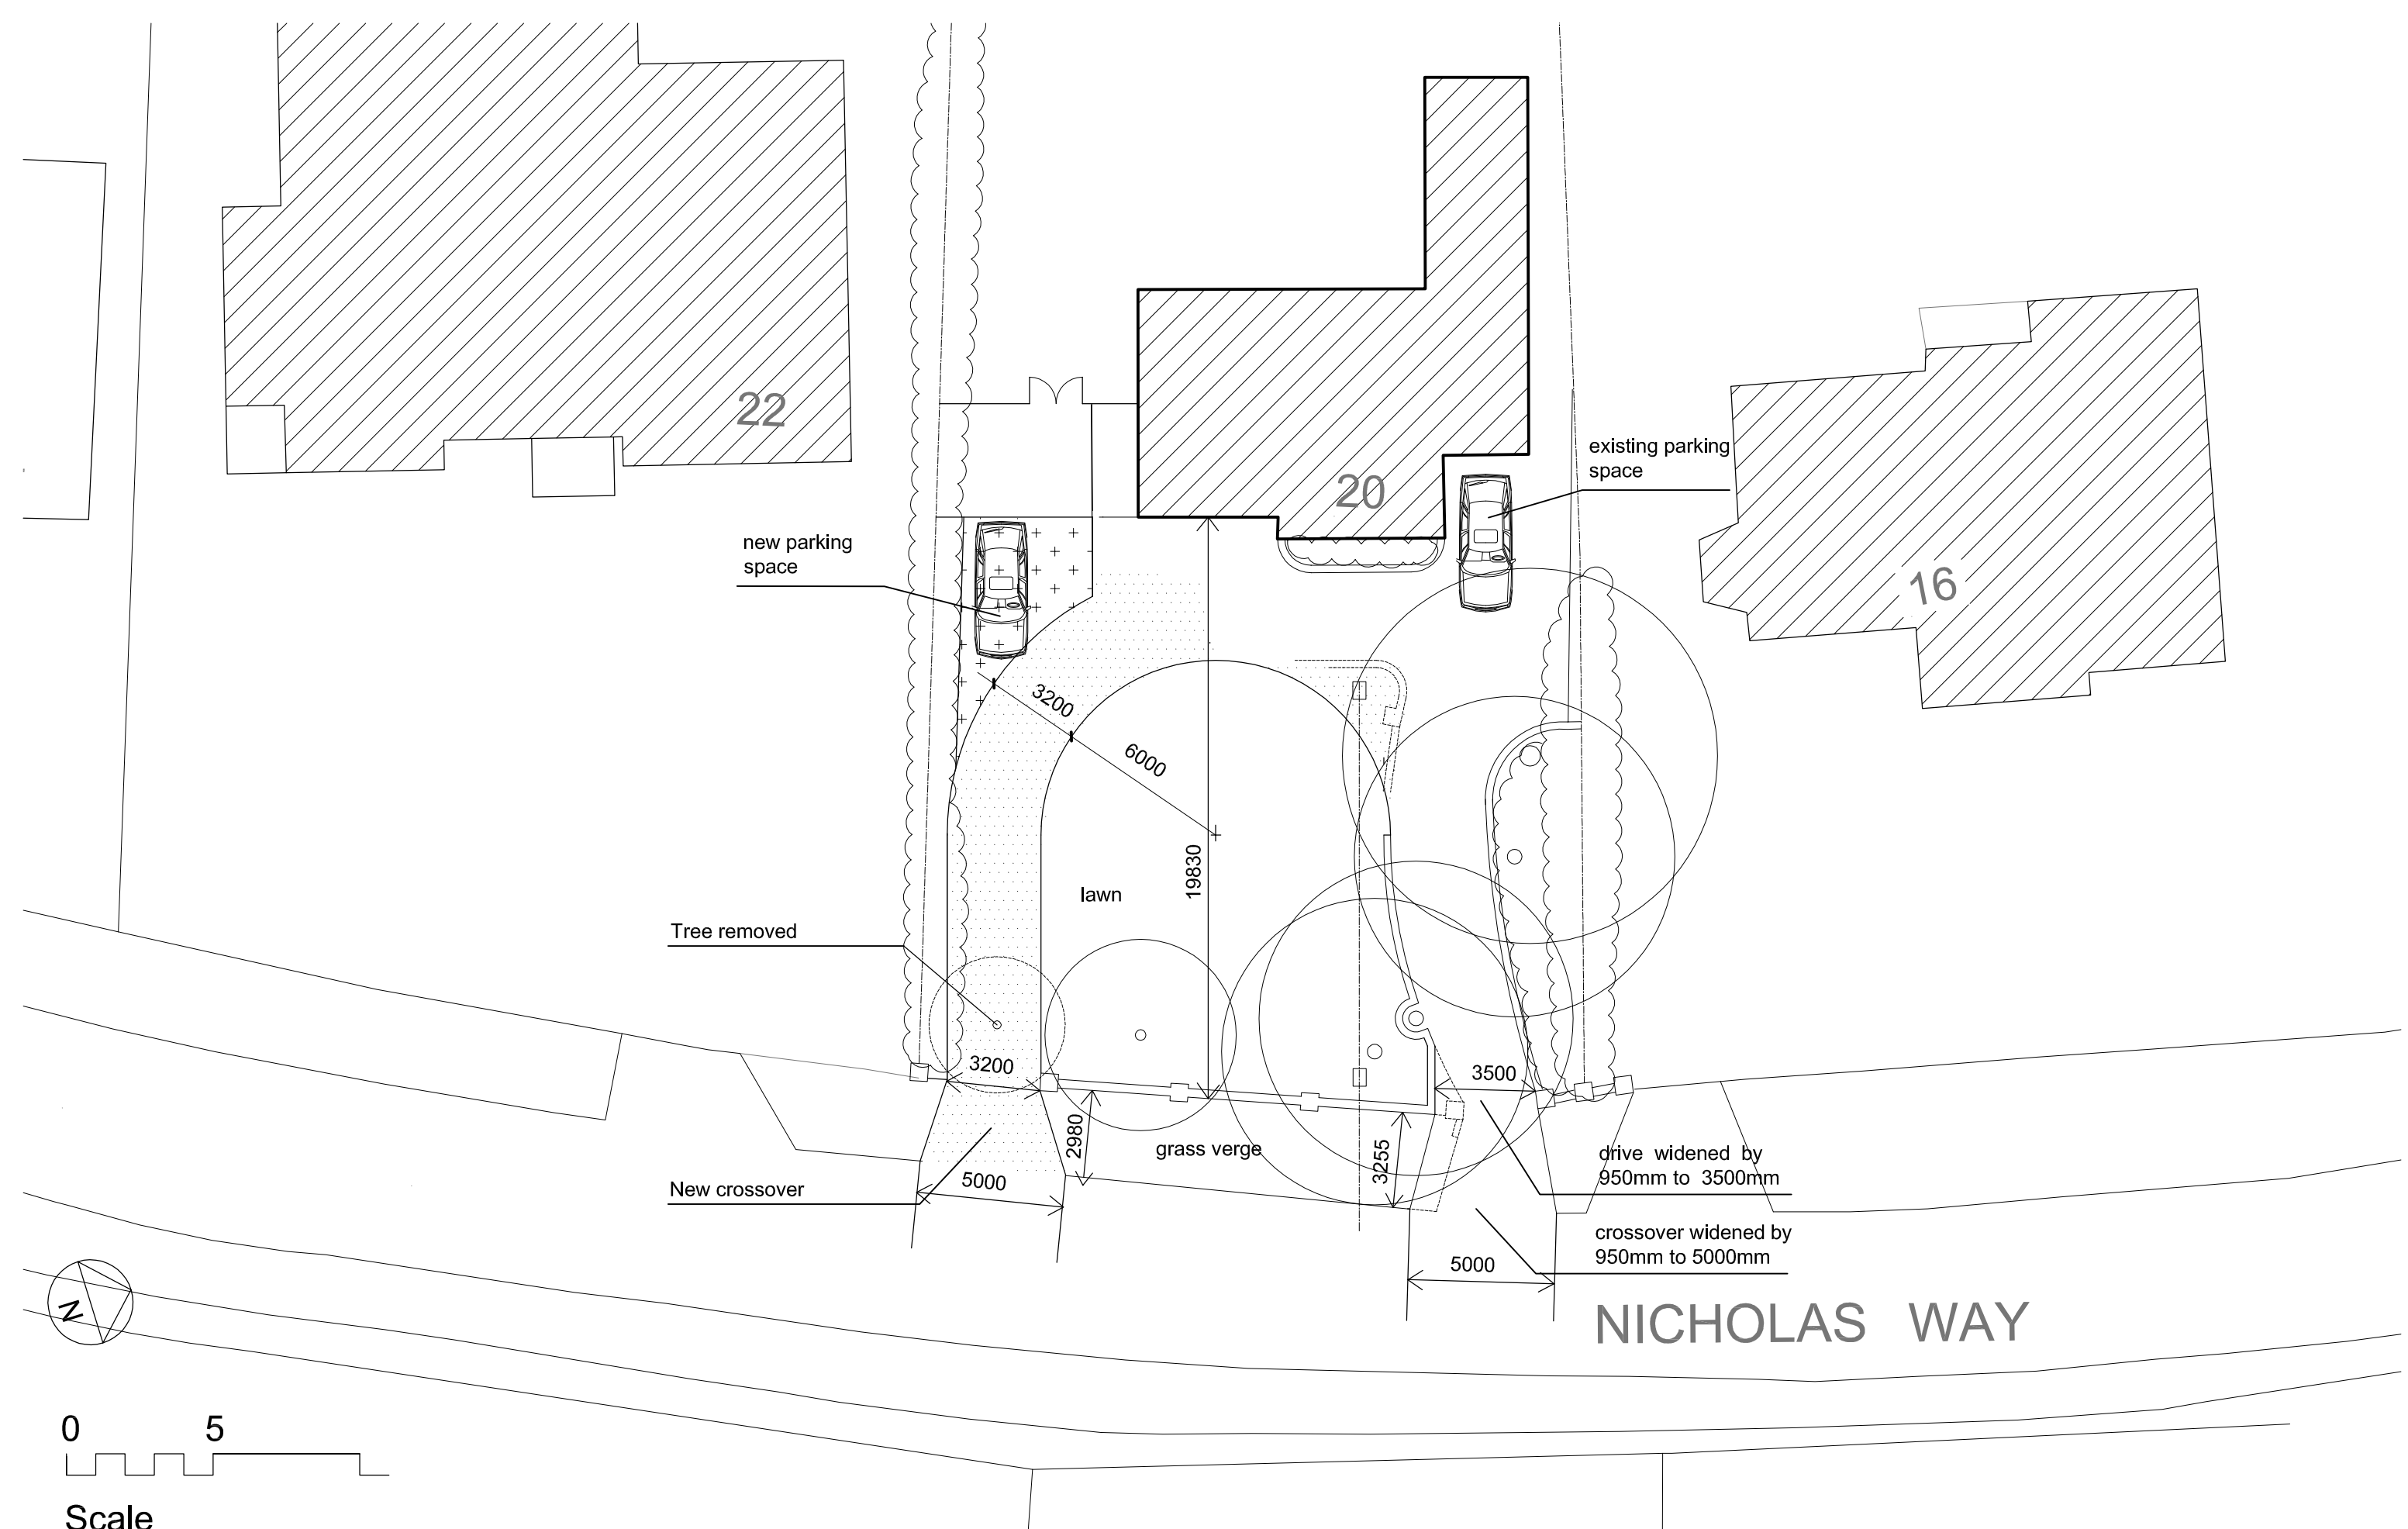

date	rev	revision/author/checker	drawn DJL	project	purpose of issue	
-	-	-	checked	20 Nicholas Way Northwood HA6 2TS	PLANNING	
			scale 200@A3	drawing	drawing no	rev
			date FEB 18	CROSSOVER DIMENSIONS - AS PROPOSED	L 1241/2.3/04	
Loxton & Associates 1 Morland Close Hampton Middlesex TW12 3YX 020 8941 5631						