


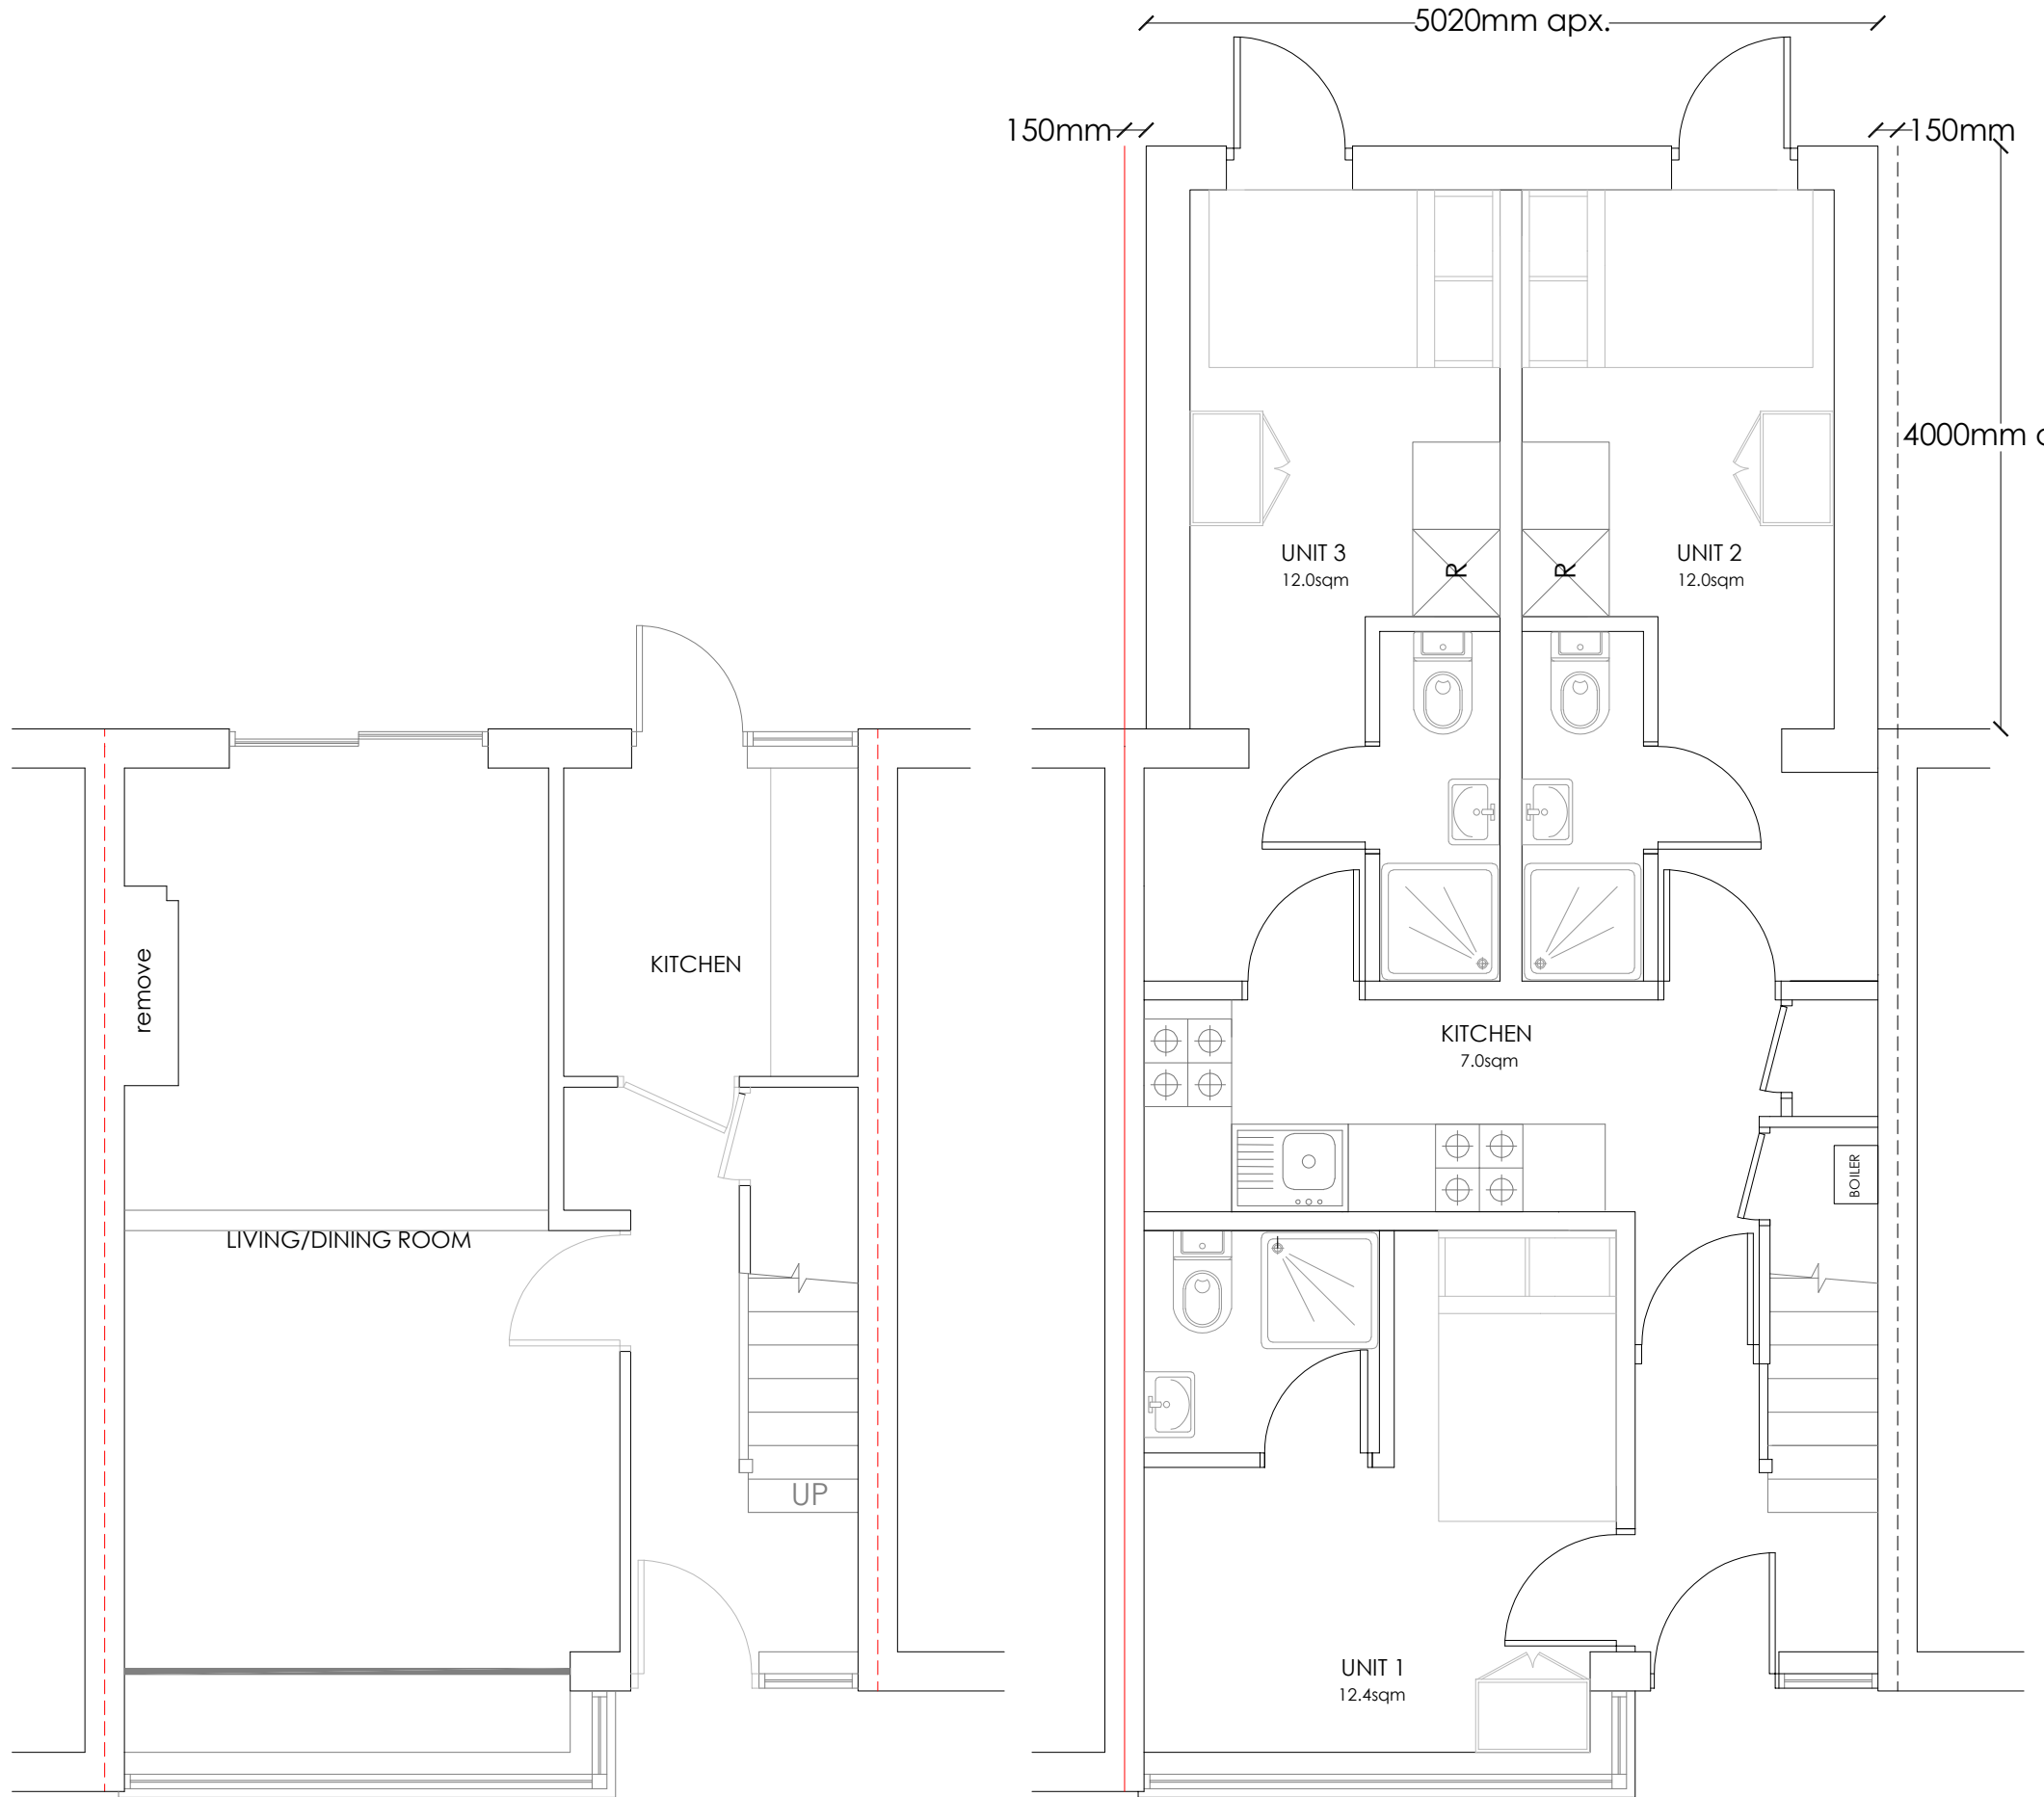


PROPERTY ADDRESS : 17 Oakleigh Road, Hillingdon. UB10 9EL

Ground Floor Plans

DATE : 17-03-2021



Integrity
Client Care
Professionalism

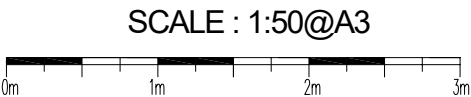

STEF & PHILIPS LTD
The Grange, 100 High Street
London, N14 6BN

0208 882 8372 | info@stefphilips.com | stefphilips.com