



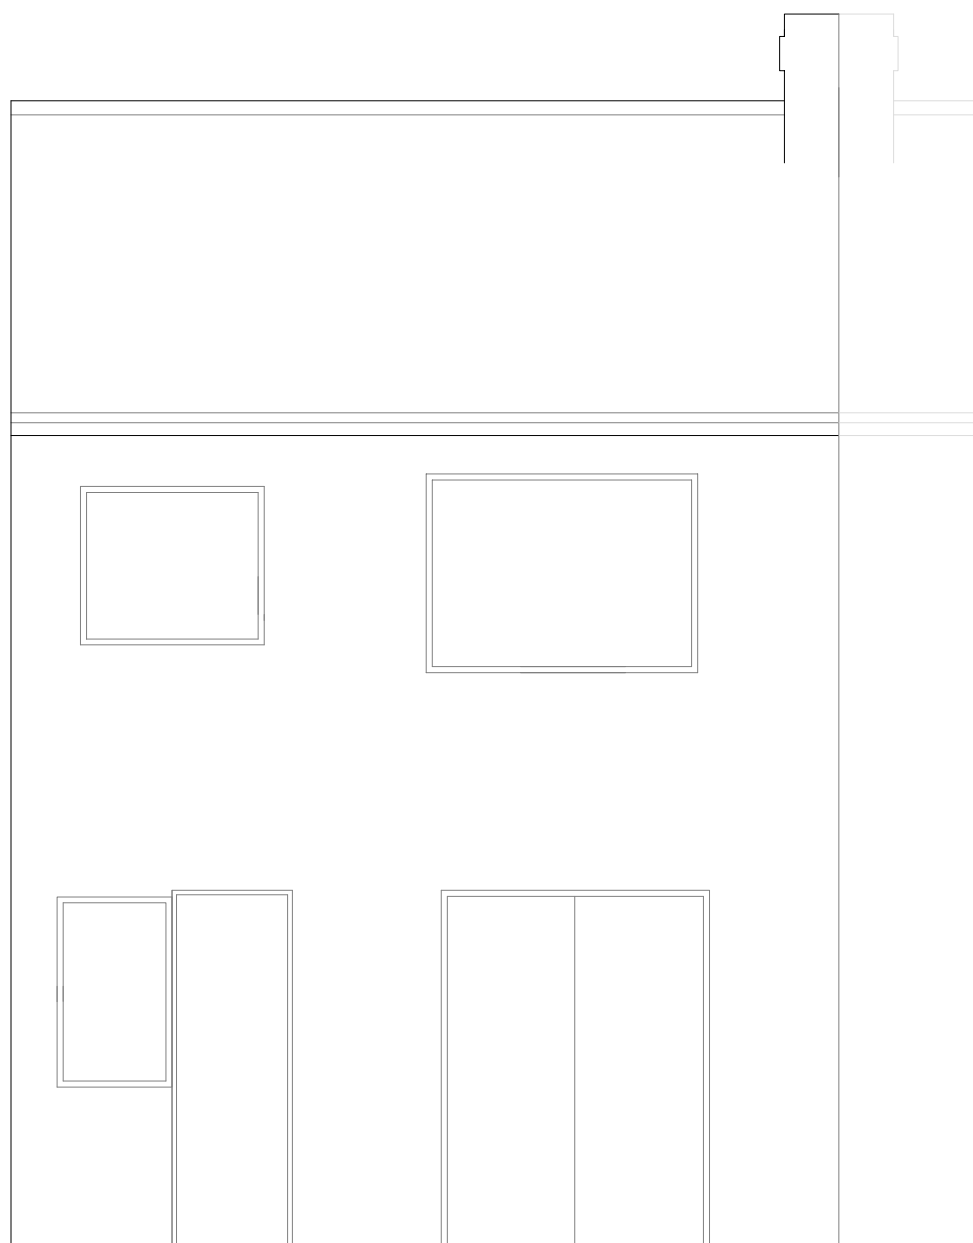

Typical Rear Elevation – Existing

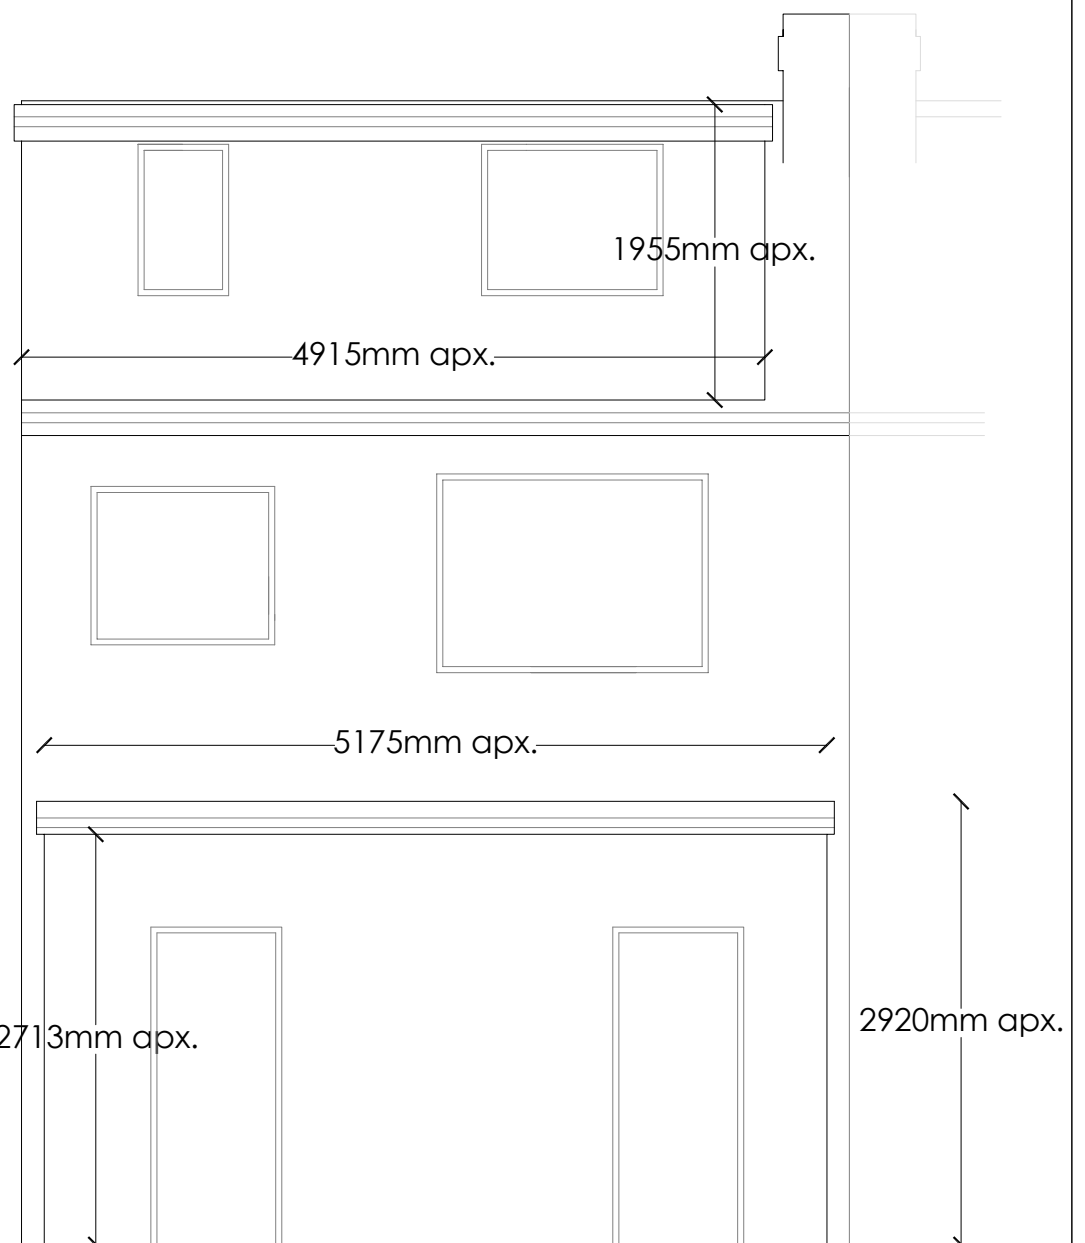

Typical Rear Elevation – Proposed

PROPERTY ADDRESS : 17 Oakleigh Road, Hillingdon. UB10 9EL

Rear Elevations

DATE : 17-03-2021



Integrity  
Client Care  
Professionalism

SCALE : 1:50@A3



**STEF & PHILIPS LTD**  
The Grange, 100 High Street  
London, N14 6BN

0208 882 8372 | [info@stefphilips.com](mailto:info@stefphilips.com) | [stefphilips.com](http://stefphilips.com)