

PLAIN ROOF TILES TO
MATCH EXISTING




RENDER TO MATCH
EXISTING

FRONT ELEVATION

LOFT FLOOR


GROUND FLOOR

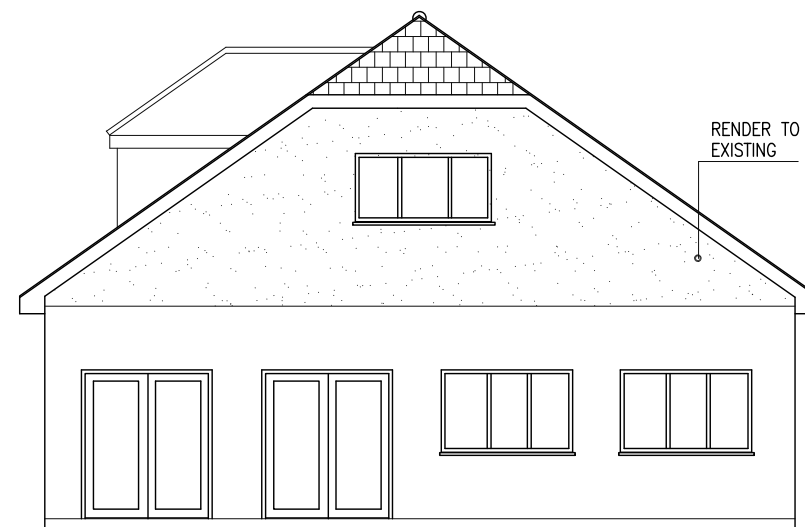

RENDER TO MATCH
EXISTING

BOUNDARY
LINE

REAR ELEVATION

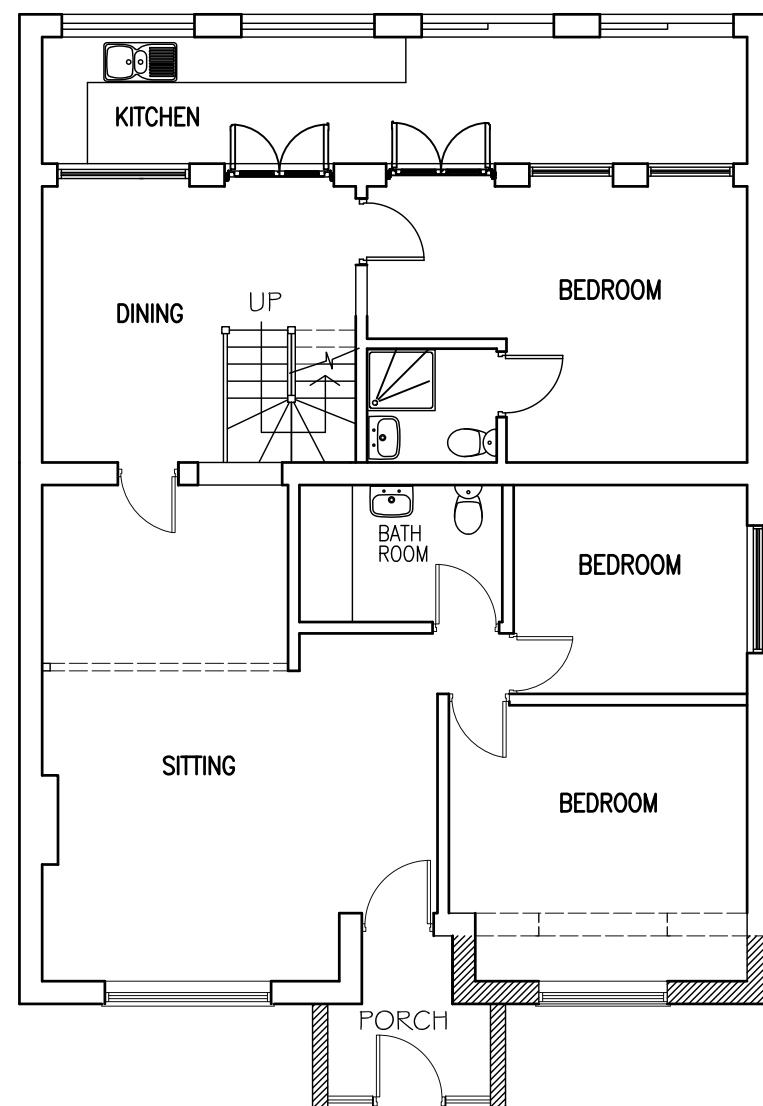

KITCHEN

DINING

UP

BEDROOM

BATH
ROOM

BEDROOM


SITTING

BEDROOM


PORCH

GROUND FLOORPLAN

SCALE BAR

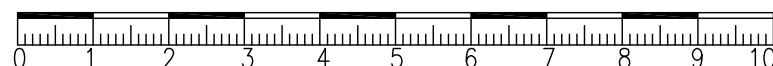

PROPOSED

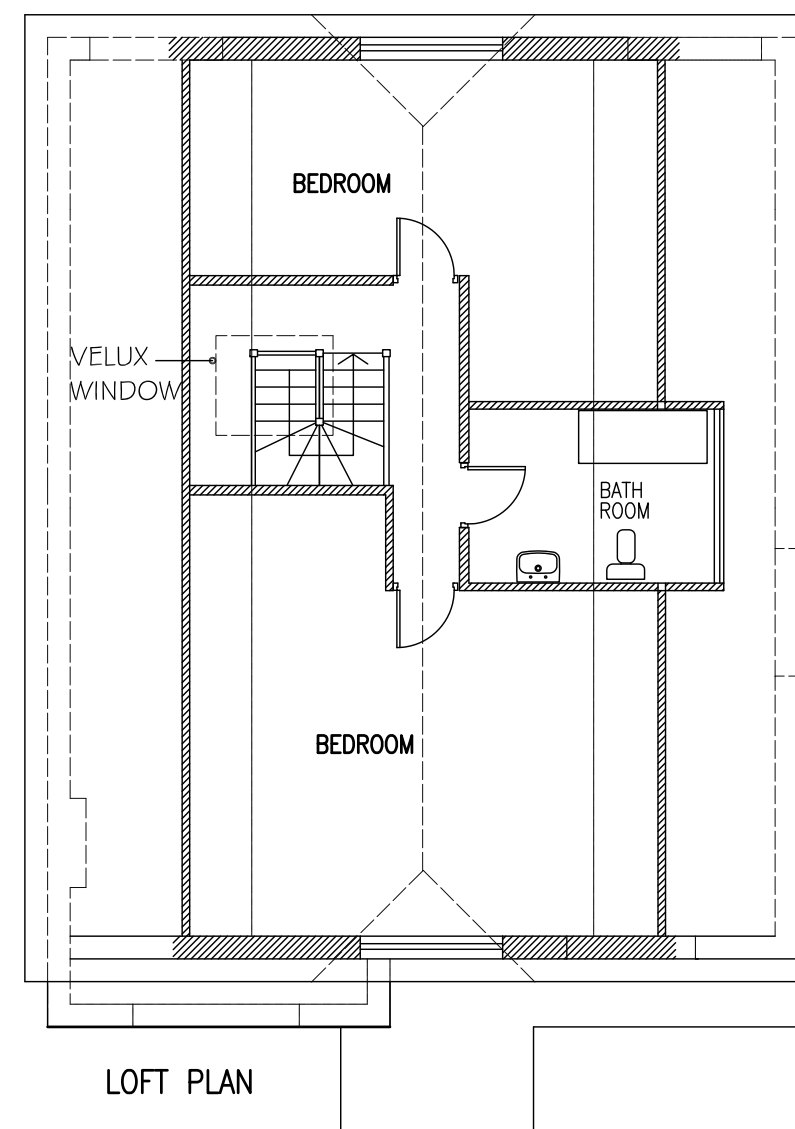

BEDROOM

VELUX
WINDOW

BATH
ROOM

BEDROOM

LOFT PLAN

Project

PROPOSED RAISING AND ENLARGEMENT OF ROOF TO
CREATE HABITABLE ROOF SPACE TO INCLUDE A
DORMER TO SIDE AND PORCH TO FRONT
TO 66 FAIRWAY AVENUE WEST DRAYTON UB7 7AW

Drawing

PLAN, ELEVATIONS

Scale
1/100 @ A3

Date AUG. 2017
Drawn

Drawing No.
Z/549/02

A