




FRONT WEST ELEVATION

1:100

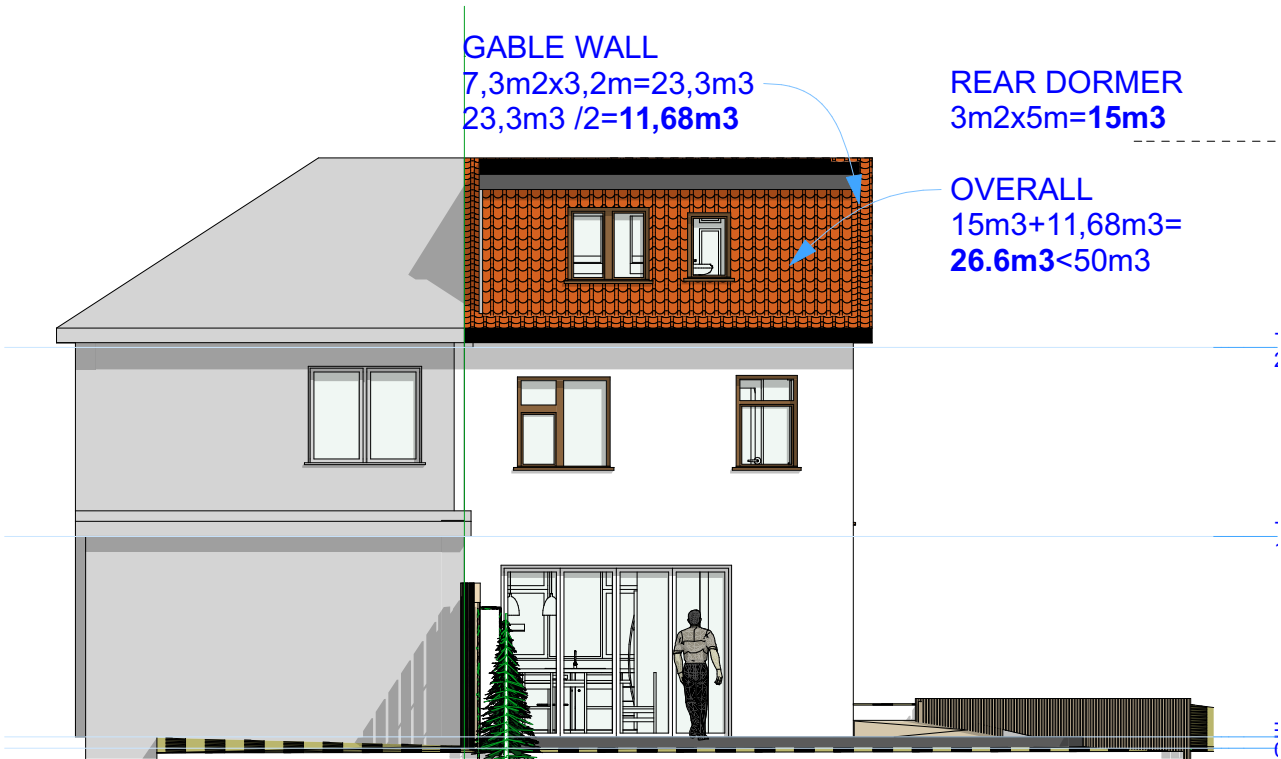


EAST REAR ELEVATION

1:100



NORTH ELEVATION

1:100

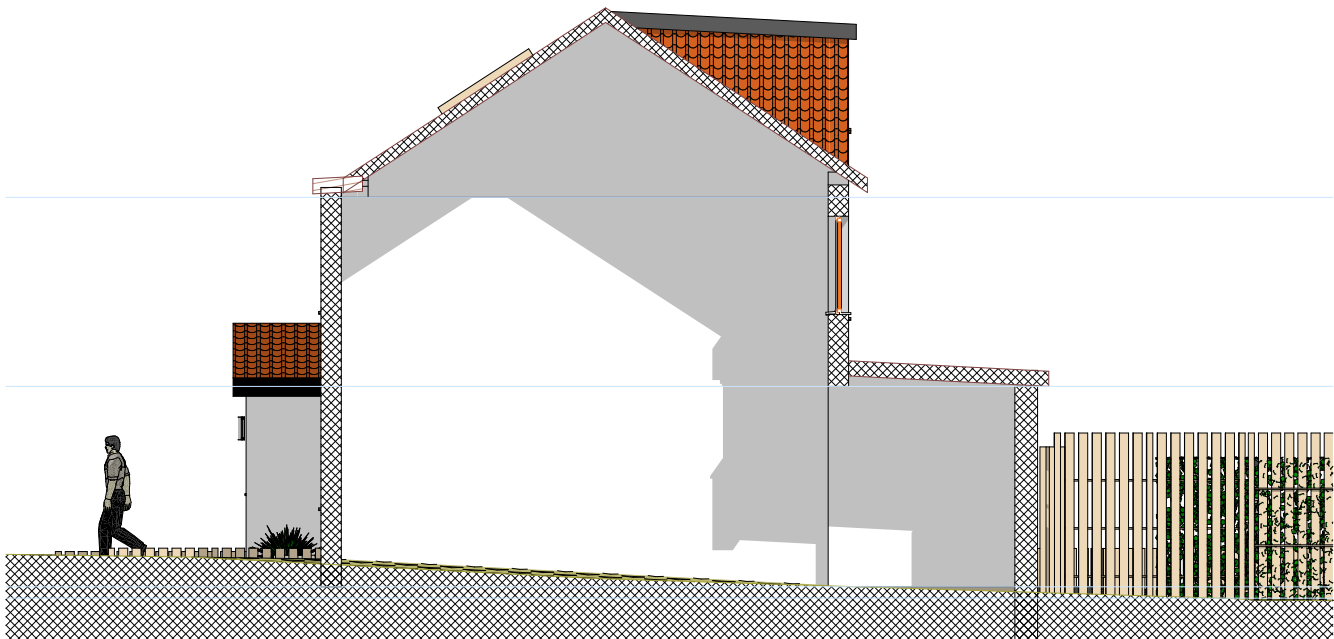

SOUTH ELEVATION

1:100

COMPANY DO NOT ACT AS PRINCIPAL DESIGNER (CMD REGULATION 2015) ONLY PLANNING AND BUILDING REGS STAGE

PROJECT TITLE	LOFT CONVERSION	SCALE	DATE	PROJECT ID
CLIENT	MR.PIOTR SMORON	AT	20/06/2021	2106- 0450
ADDRESS	5 Lynhurst Crescent UB10 9EF	SCALE	PAPER SCALE	DRAWING NR
DRAWING	ELEVATIONS PROPOSED	1:100	A3	103rA
DRAWING STATUS	PERMITTED DEVELOPMENT	44 Felaw Maltings Felaw Street IP2 8SJ Ipswich		architect-4U www.architect-4u.co.uk

 EXISTING STRUCTURE

DO NOT SCALE FROM THIS DRAWING, WORK TO FIGURED DIMENSIONS ON SITE