



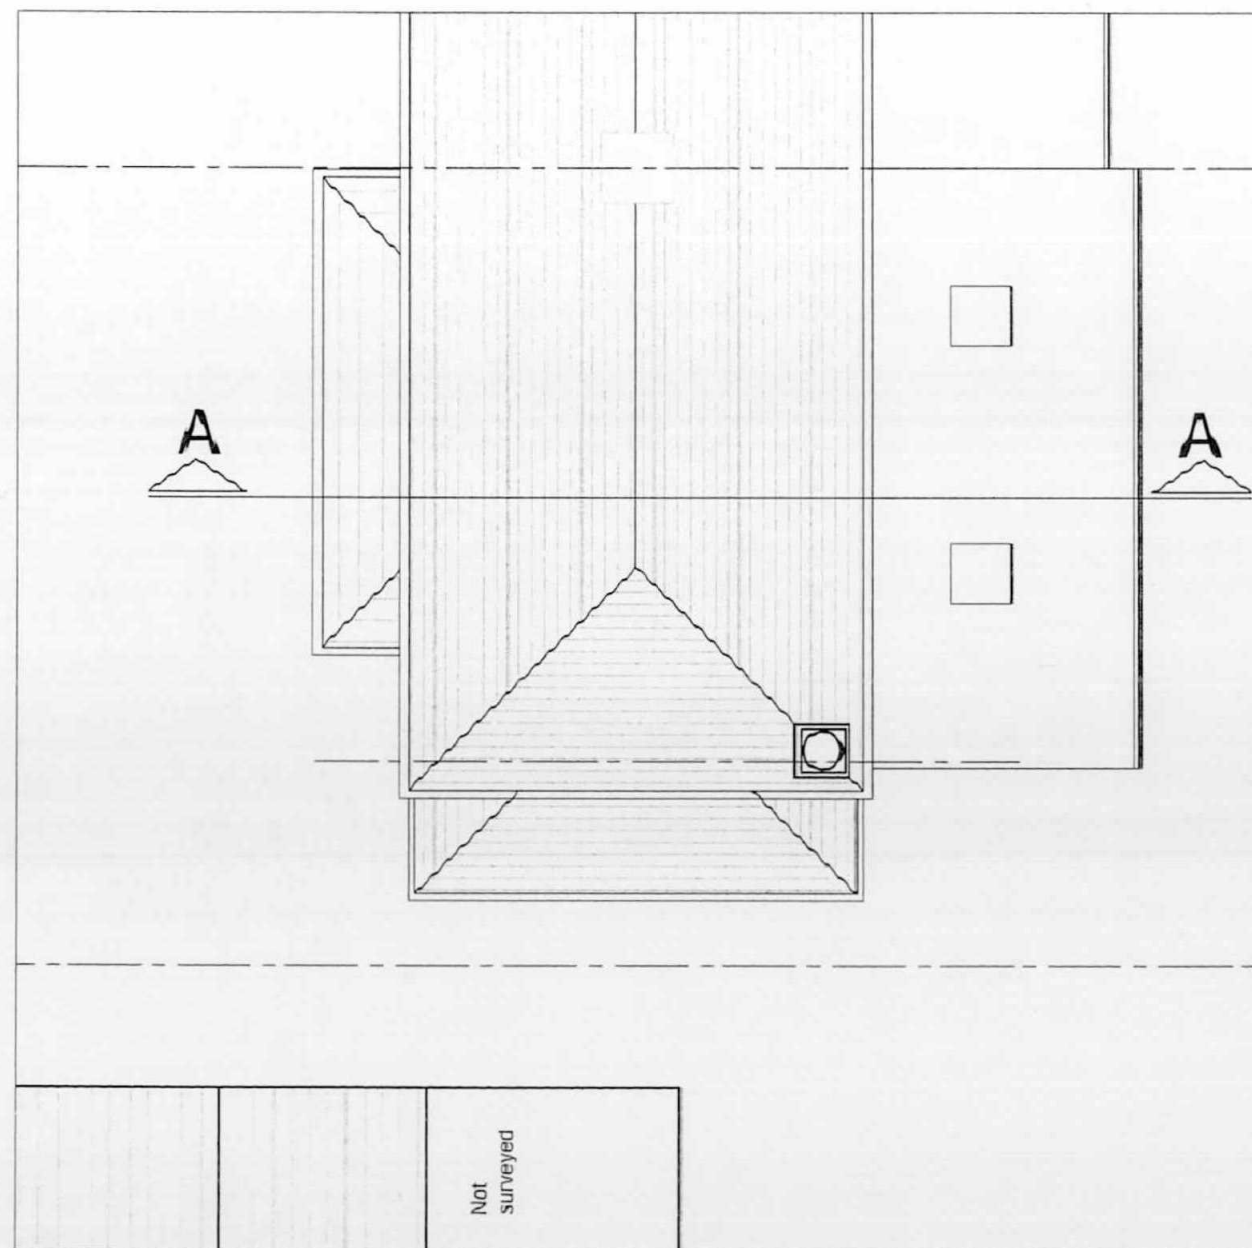

Roof plan - Proposed

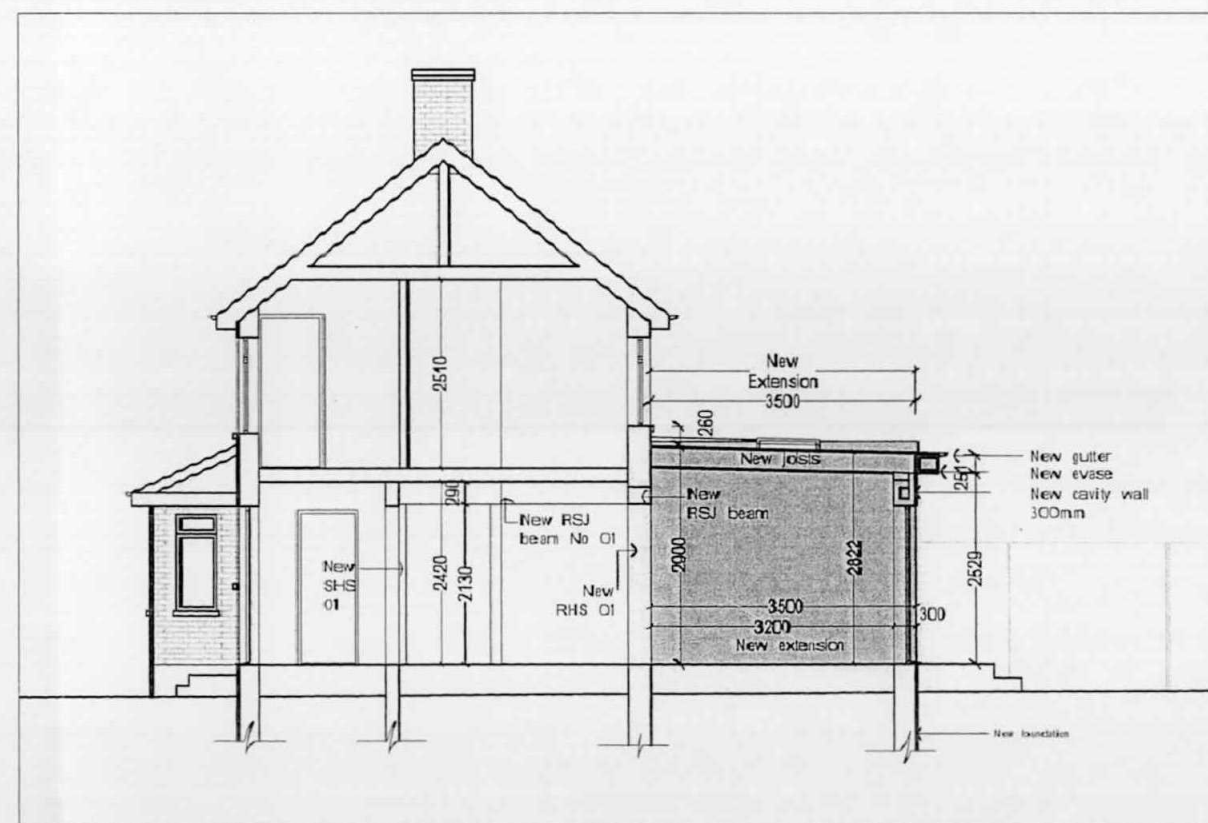

Section A-A - Proposed


Notes

- ALL NEW WORKS TO COMPLY WITH CURRENT BUILDING REGULATIONS.
- DIMENSIONS IN MILLIMETERS AND TO BE CHECKED ON SITE.
- DRAINS ARE ESTIMATED AND TO BE CHECKED ON SITE BEFORE WORK COMMENCES.

LEGEND

- Existing walls
- New External cavity walls 300mm
- Proposed new Area

NORTH

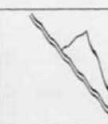

Project

PROPOSED GF
REAR EXTENSION

Address

261 Coldharbour Lane
UB3 3EJ

Drawing Title

Roof plan
Section AA (Proposed)

Sheet size

A3

Date

15.03.2018

Scale

1:100

Checked by

Drawn

H.I

DRG No.

13 :AR :261

CODE

TYPE

No.