



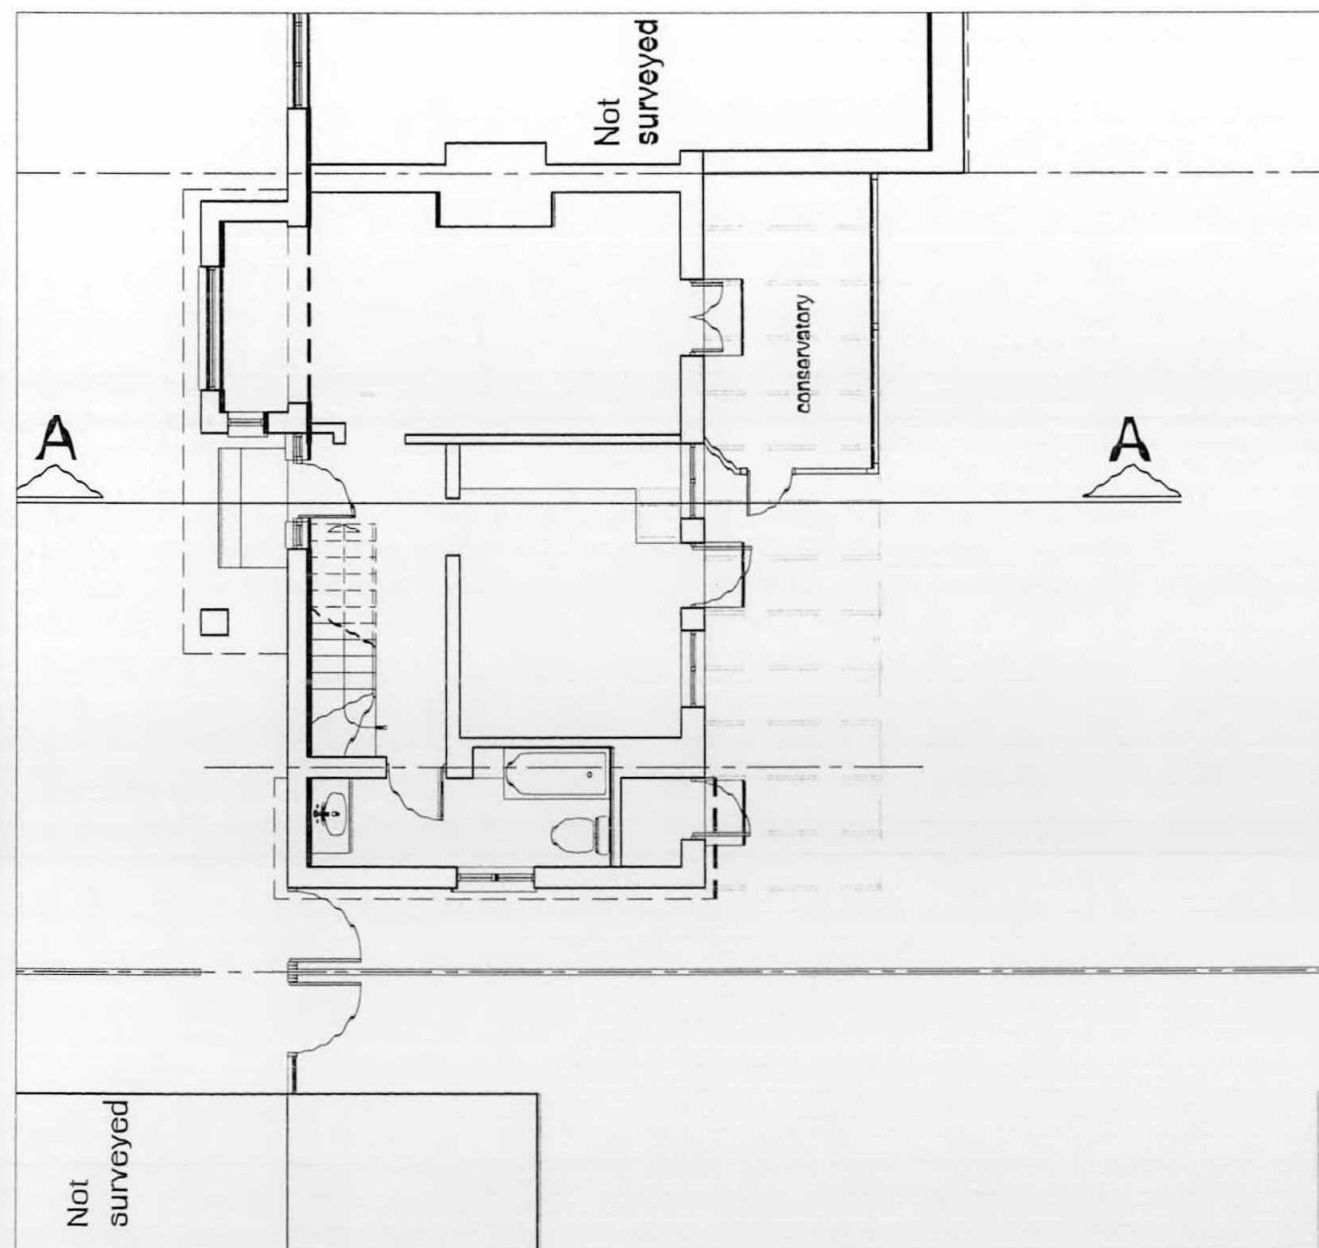

GF plan - Existing

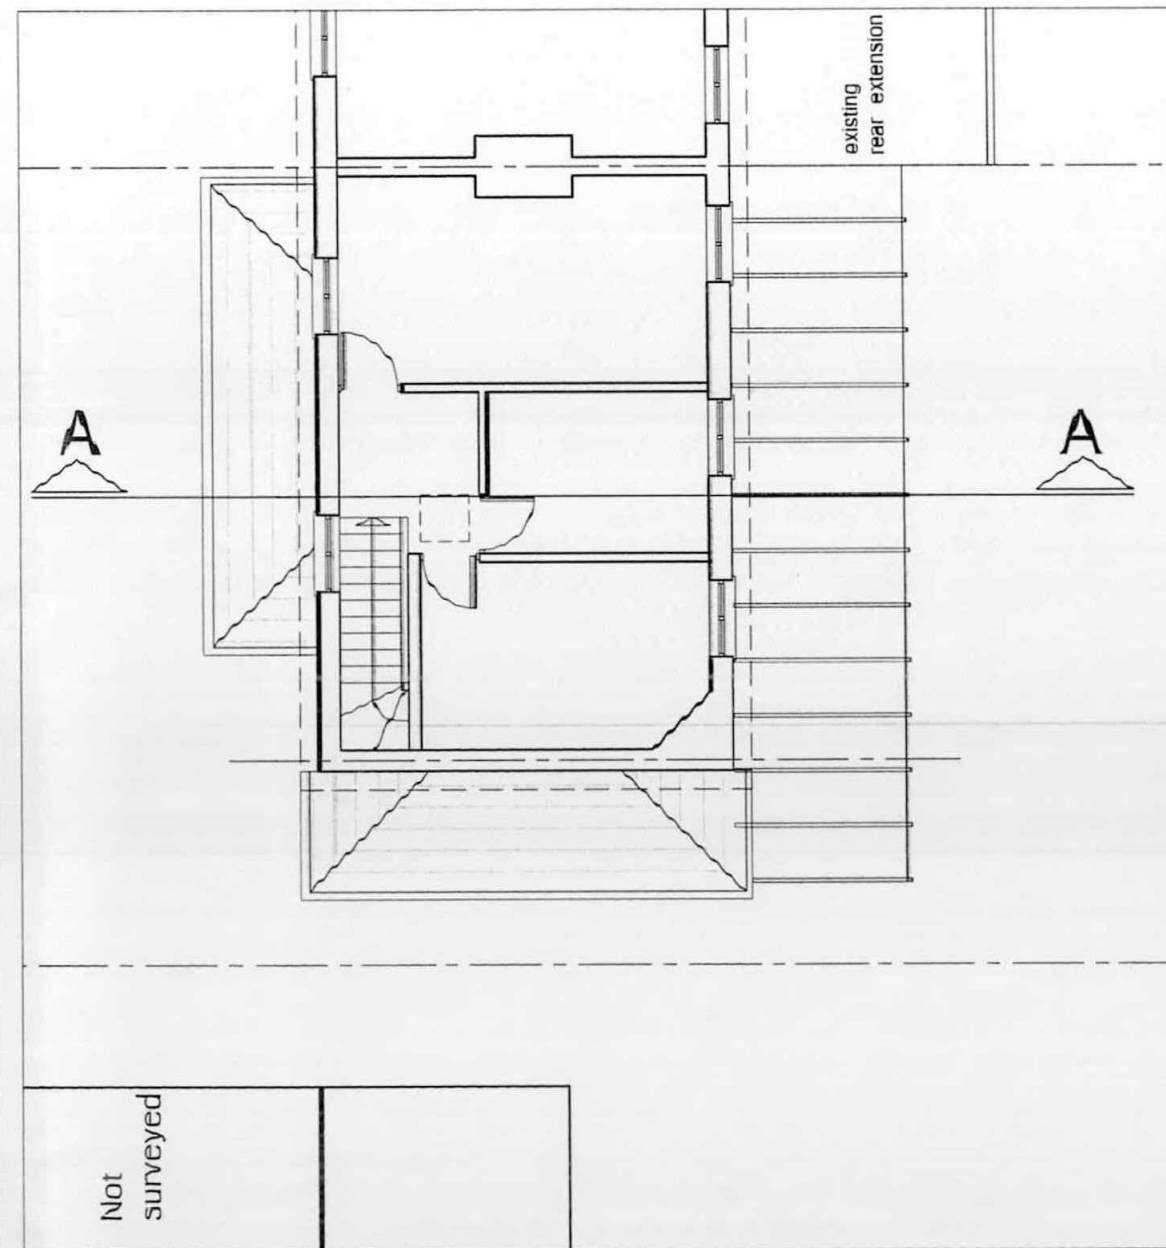

FF plan - Existing

Notes

- ALL NEW WORKS TO COMPLY WITH CURRENT BUILDING REGULATIONS.
- DIMENSIONS IN MILLIMETERS AND TO BE CHECKED ON SITE.
- DRAINS ARE ESTIMATED AND TO BE CHECKED ON SITE BEFORE WORK COMMENCES.

LEGEND

- Existing walls
- New External cavity walls 300mm
- Proposed new Area

NORTH



Project	Address	Drawing Title	Sheet size	Checked by	DRG No.
PROPOSED GF REAR EXTENSION	261 Coldharbour Lane UB3 3EJ	GF Plan FF Plan (Existing)	A3		02 : AR : 261
			Date	Scale	CODE
			15.03.2018	1:100	TYPE
				Drawn	No.
				H.I	