


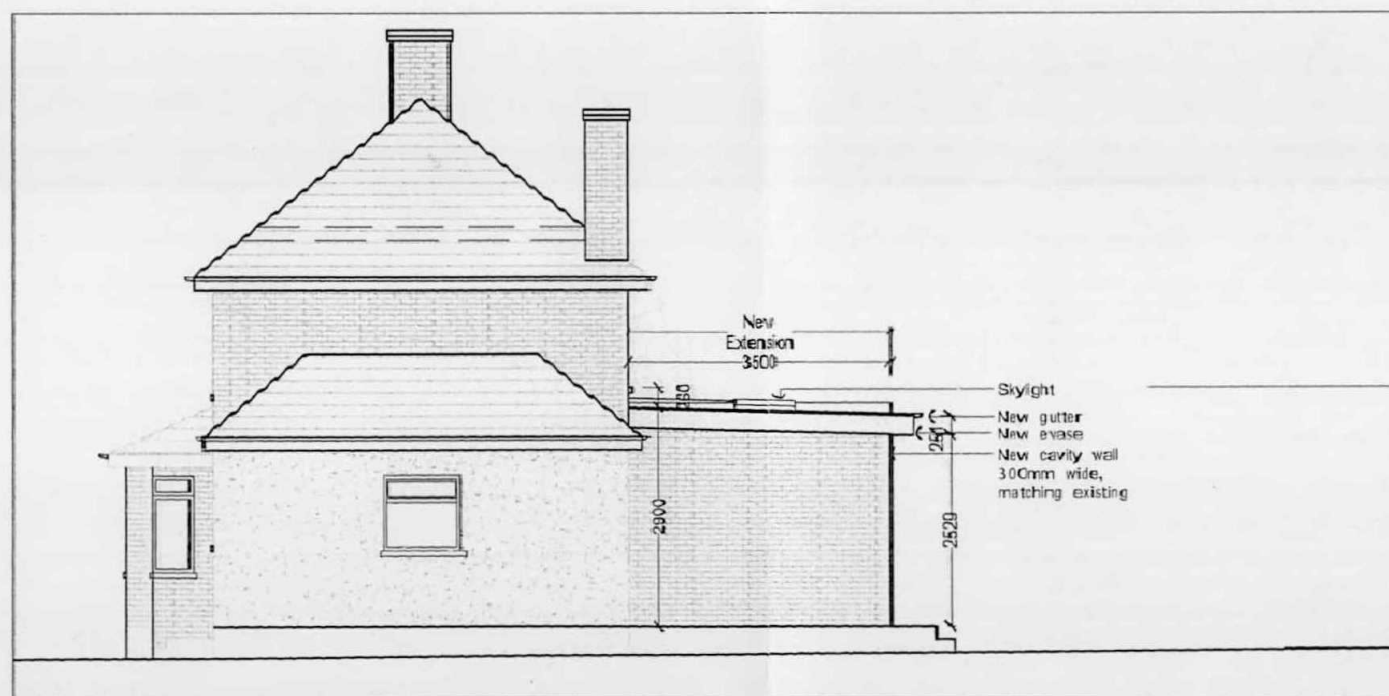

Elevation East - Proposed



Elevation West - Proposed



Elevation North - Proposed

Notes

- ALL NEW WORKS TO COMPLY WITH CURRENT BUILDING REGULATIONS.
- DIMENSIONS IN MILLIMETERS AND TO BE CHECKED ON SITE.
- DRAINS ARE ESTIMATED AND TO BE CHECKED ON SITE BEFORE WORK COMMENCES.

LEGEND

- Existing walls
- New External cavity walls 300mm
- Proposed new Area

NORTH



Project	Address	Drawing Title	Sheet size		Checked by	DRG No.
PROPOSED GF REAR EXTENSION	261 Coldharbour Lane UB3 3EJ	Elevations: East West and North(Proposed)	A3			14 :AR :261
			Date	Scale	Drawn	CODE TYPE No.
			15.03.2018	1:100	H.I	