


19 MAR 2018

SINGLE STOREY REAR EXTENSION

FLAT ROOF



3 METERS
HEIGHT

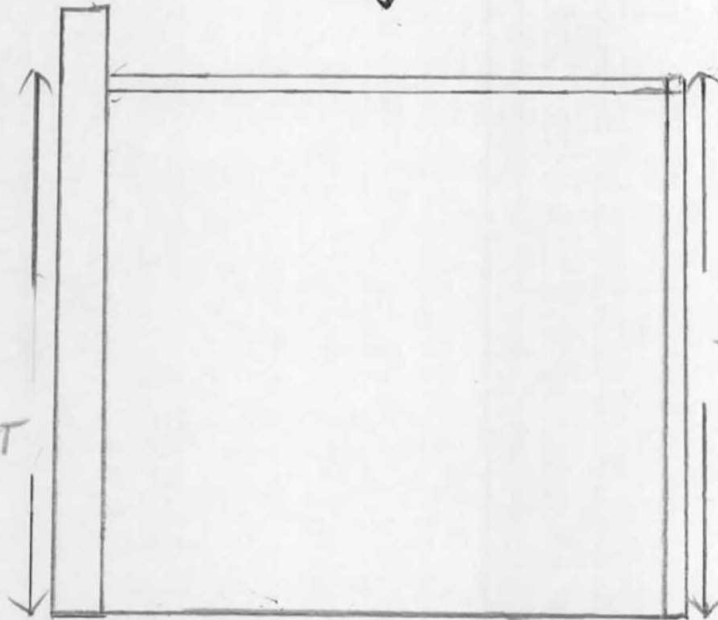

3 METERS HEIGHT

4 METERS
LENGTH