



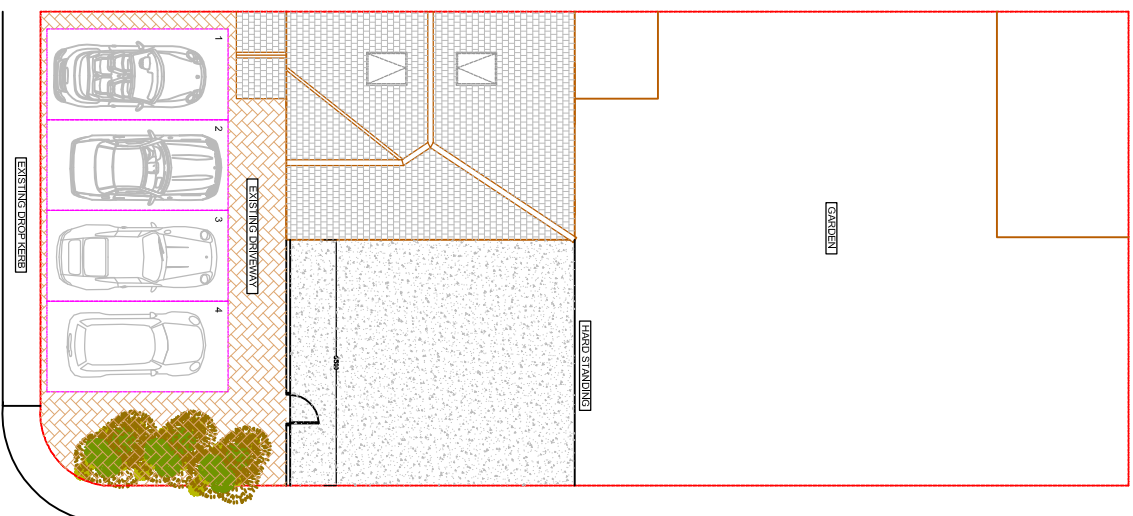

EXISTING SITE PLAN
SCALE BAR 1:200 @ A3

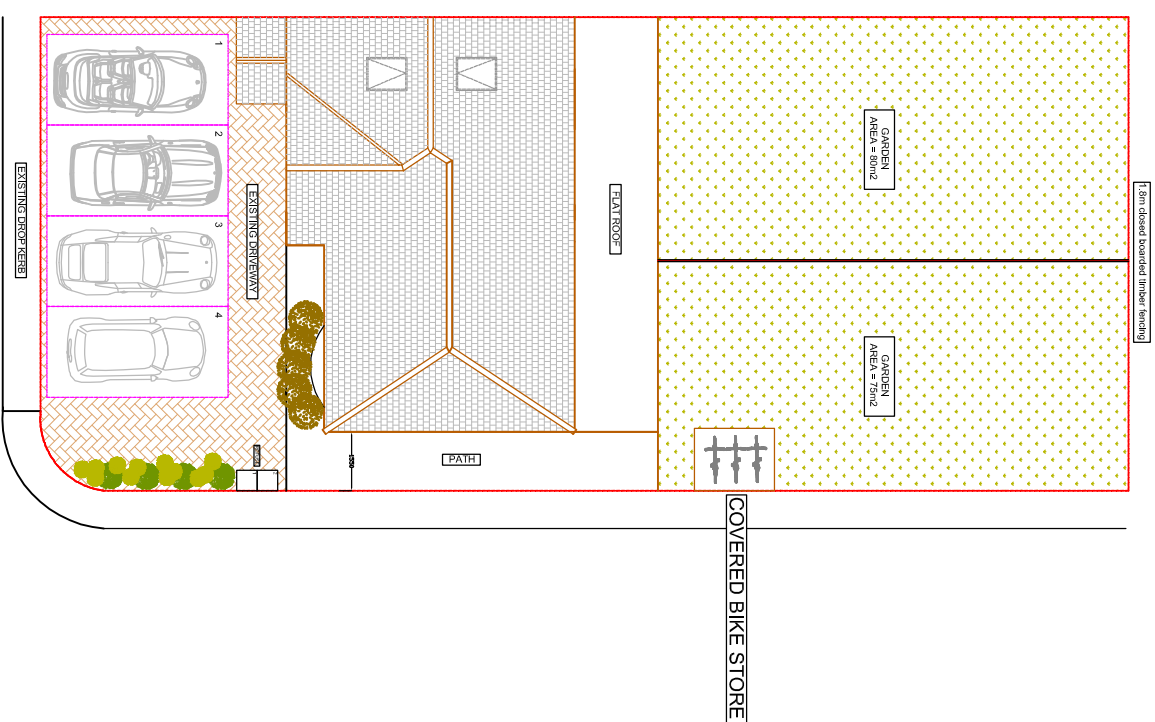

PROPOSED SITE PLAN
SCALE BAR 1:200 @ A3

