

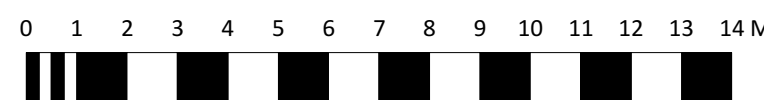


SWAKELEYS ROAD DEVELOPMENT
CONCEPT PLAN FOR LANDSCAPING

- Medium size evergreen shrub. 100cm spread x 50/60cm height.
- Evergreen ferns 50cm spread x 30/40cm height
- Deciduous ornamental grass 50cm spread x 40cm height
- Evergreen flowering shrubs 50cm spread x 30/40cm height
- Evergreen hedge clipped to a finished height of 60cm and maintained at this height
- Medium size evergreen flowering shrub 100/120cm x 60cm height to be clipped and maintained at this height
- Deciduous flowering shrubs 120/150 height x 80/90 spread
- Evergreen pine shrub 80cm spread x 50/60cm height
- Semi evergreen ornamental grasses 50cm spread x 50/60cm height
- Evergreen shrub to mark the entrance of the development
- Lawn
- Medium size specimen Multi-headed tree
- 3 x multi-stem deciduous tree to be added. Eventual height and spread of each tree will 400 x 400/500
- Areas of hardstanding

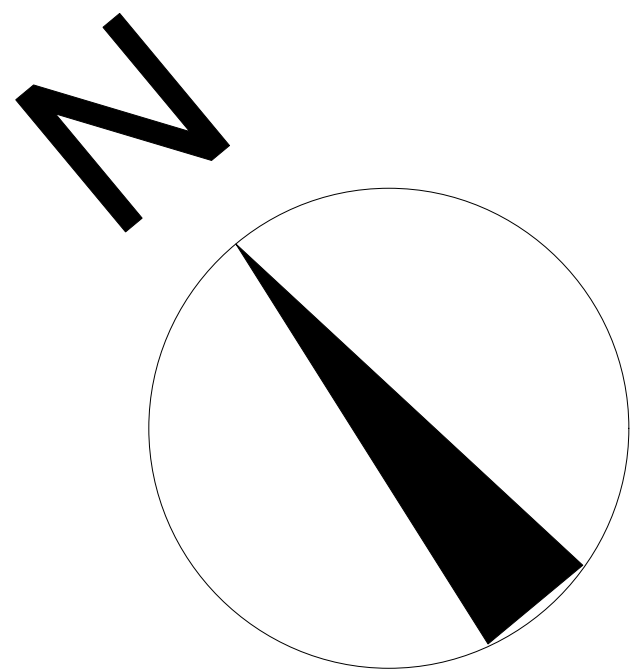

DO NOT SCALE FROM THIS PLAN. ALL MEASUREMENTS MUST BE TAKEN AT SITE

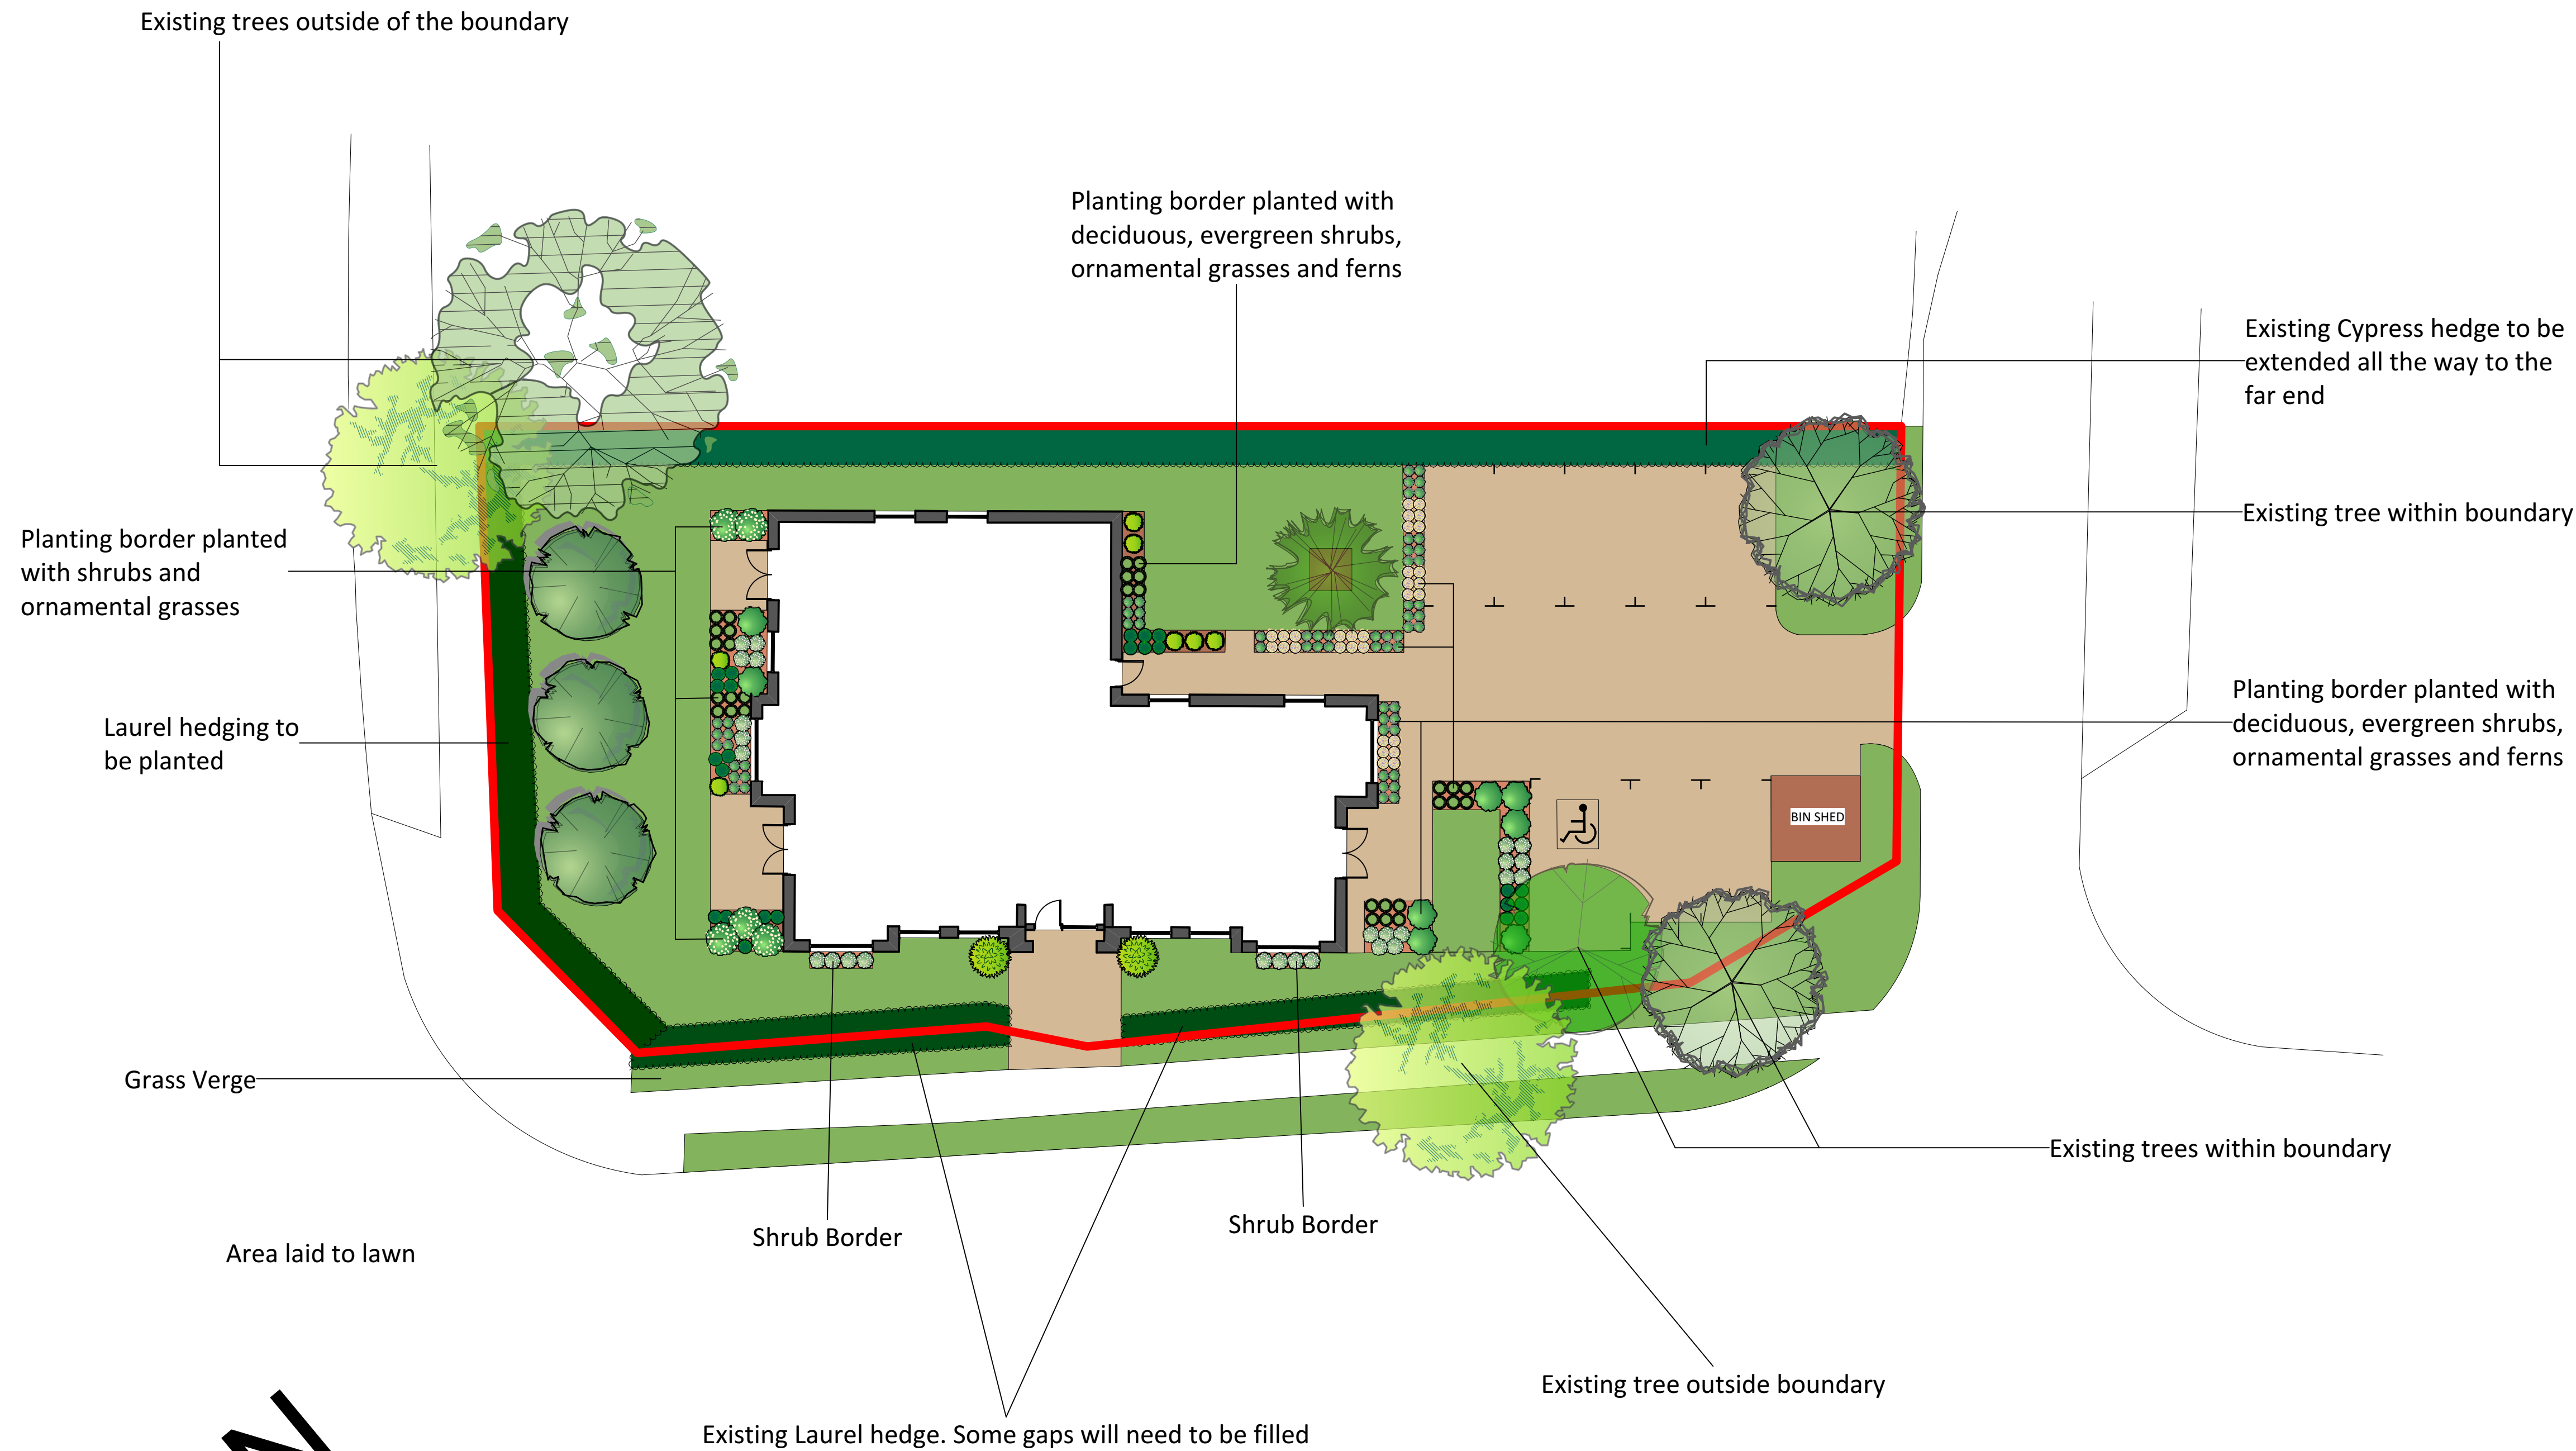

12 BLUEBRIDGE ROAD
BROOKMANS PARK
HATFIELD, AL97SB
MOBILE 07979658890
E: manoj@manojmaldegardendesign.co.uk
www.manojmaldegardendesign.co.uk