


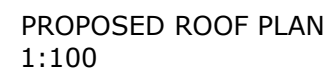
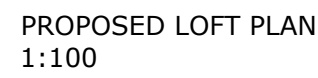
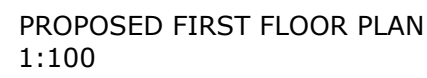
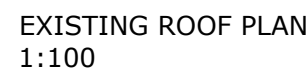
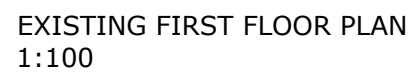
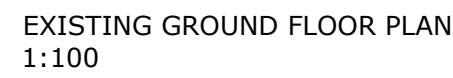


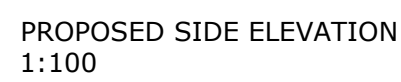



LOCATION PLAN
1:1250

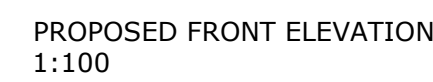

HIP TO GABLE ONE SIDE
 $(3.894 \times 3.302 \times 7.800) \div 8 = 16.72\text{m}^3$
 TOTAL INCREASE OF ROOF
 SPACE IS 16.72m^3

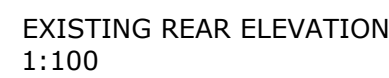

$(5.451 \times 2.500 \times 2.949) / 2 = 20.09 \text{ m}^3$
TOTAL INCREASE OF DORMER IS 20.09 m^3

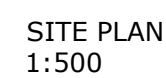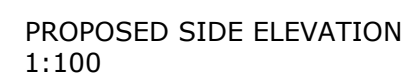

TOTAL INCREASE OF DORMER IS
20.09m³
TOTAL INCREASE OF ROOF SPACE
IS 16.72m³

TOTAL INCREASE OF DORMER AND
ROOF 36.81 m³

