



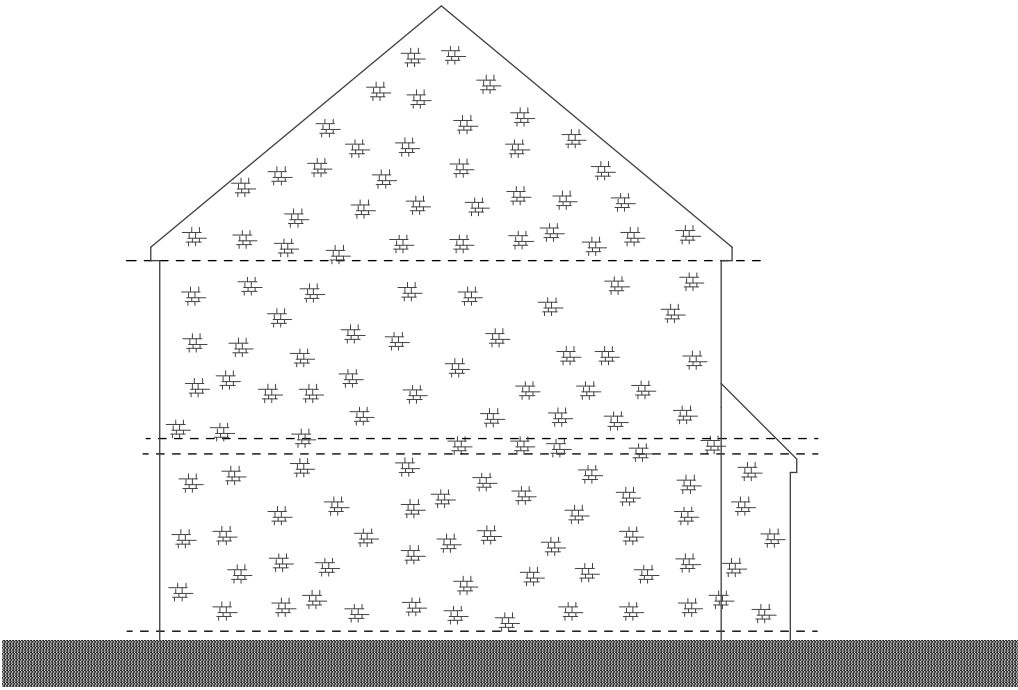

SIDE ELEVATION

- ROOF
- Plain red/brown roof tiles
- WALLS
- Facing brickwork
- WINDOWS
- White frame UPVc double glazed
- DOORS
- White frame UPVc double glazed
- RWP &
GUTTERS
- UPVc black

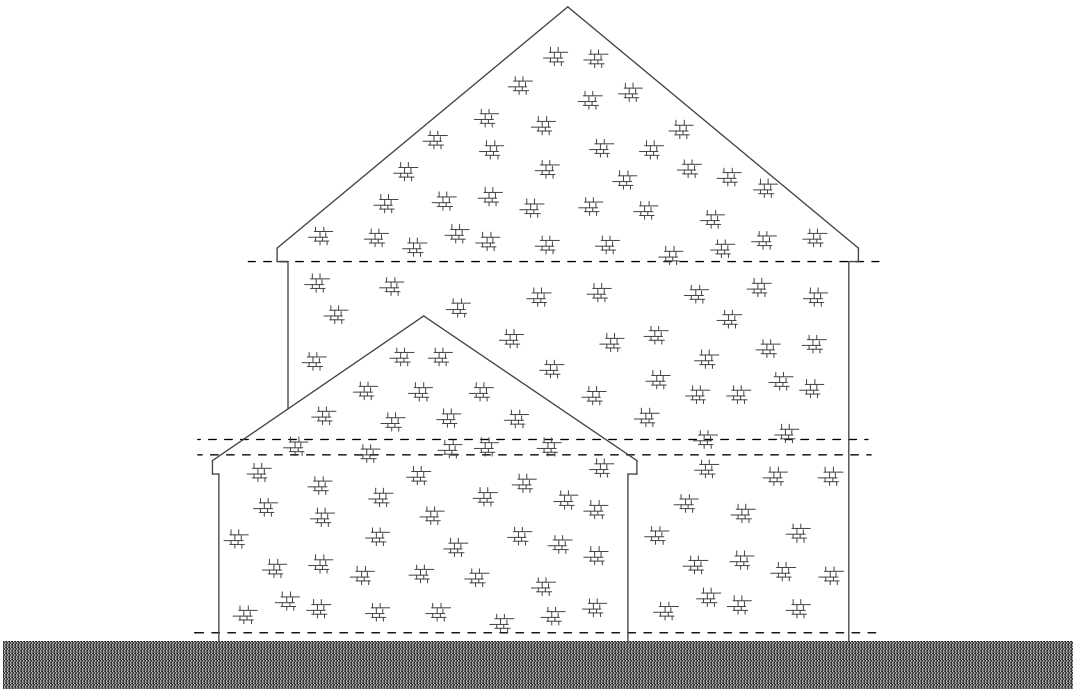

SIDE ELEVATION

ELEVATIONS