

- | | |
|---|--|
| 1 | All New (plastic) Materials to be labeled with Existing (EcoLogo) Materials or Existing Durable Products |
| 2 | All New Windows on the Main wall to be Double Glazed and Low Emissivity (Low-E) Plus the Part of the Windows which can be Operated are more than 1.7 Meters above the Floor of the Room in which they are installed. |
| 3 | All the Floor Joists on the Roof Slab will be Double Glazed and New (plastic) Glass the Part of the Windows which can be Operated are more than 1.7 Meters Above the Floor of the Room in which Windows are installed. |

[illegible]




EXISTING & PROPOSED PLANS & ELEVATIONS

DATE	JUNE 2021	DRAWN	
SCALE	1:50 @ A1	SMT	
		CHECKED	


190/P/003

Dot

Architectural Services

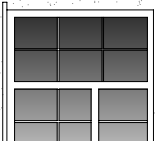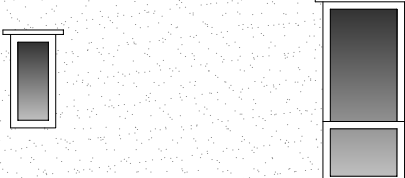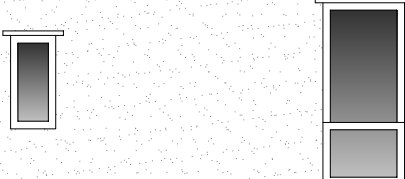

SCALE 1:50@A1

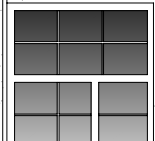


SCALE 1:50@A1




SCALE 1:50@A1




SCALE 1:50@A1

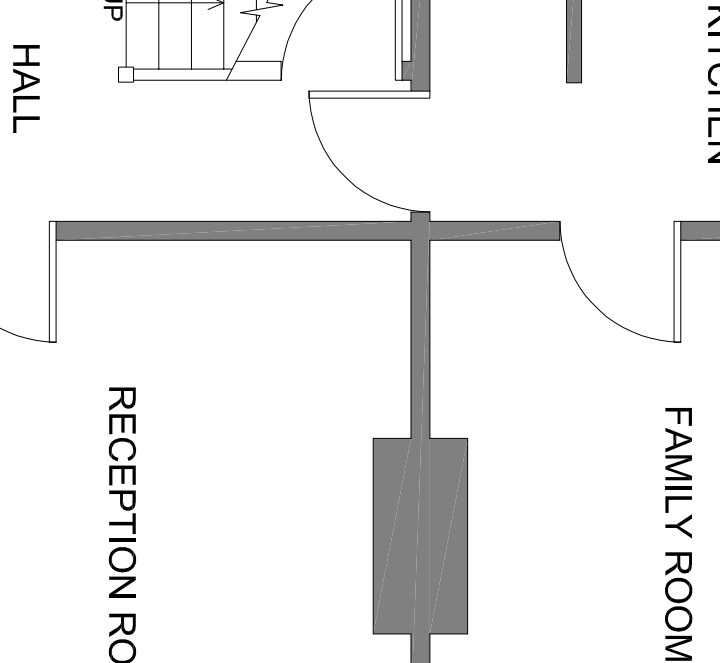


SCALE 1:50@A1

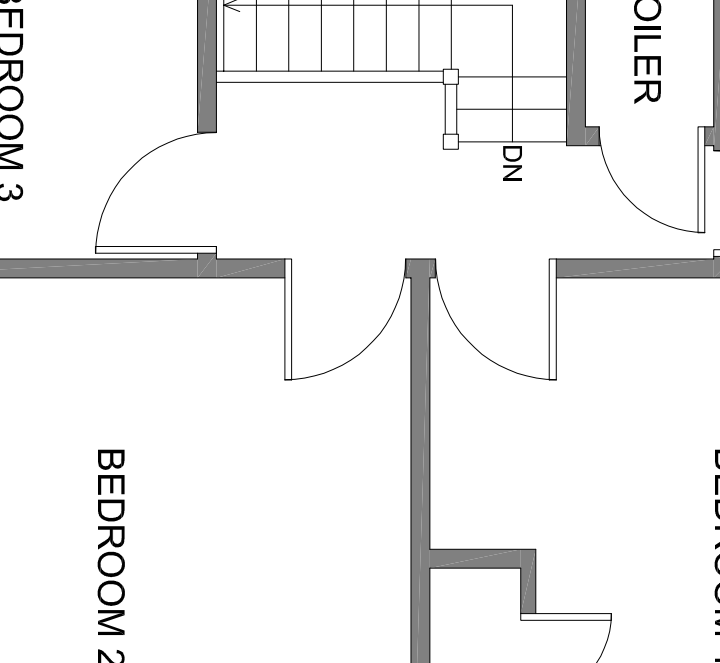



SCALE 1:50@A1

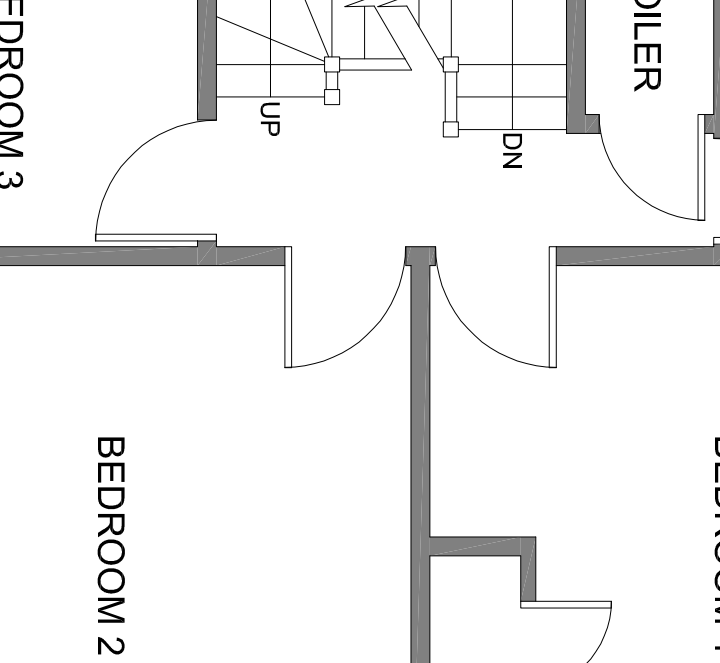

SCALE 1:50@A1

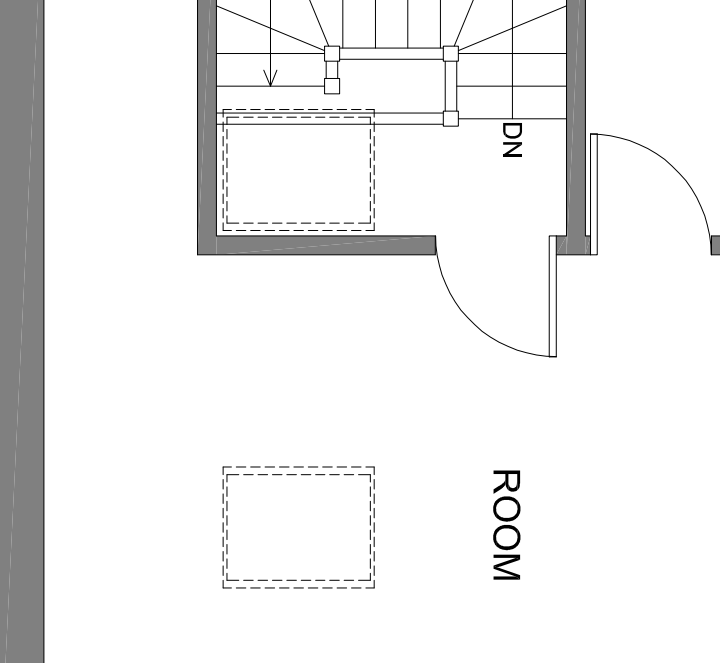

SCALE 1:50@A1

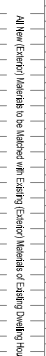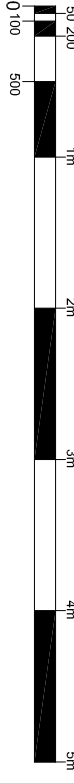

SCALE 1:50@A.

