
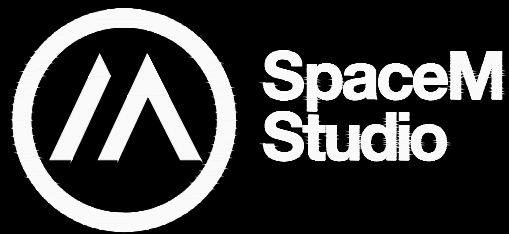


Do not scale this drawing. Figured dimensions only to be taken from this drawing. Contractor to check all dimensions on site prior to works commencing, any discrepancy should be referred to the Space M Studio

REVISION	DESCRIPTION	BY	DATE

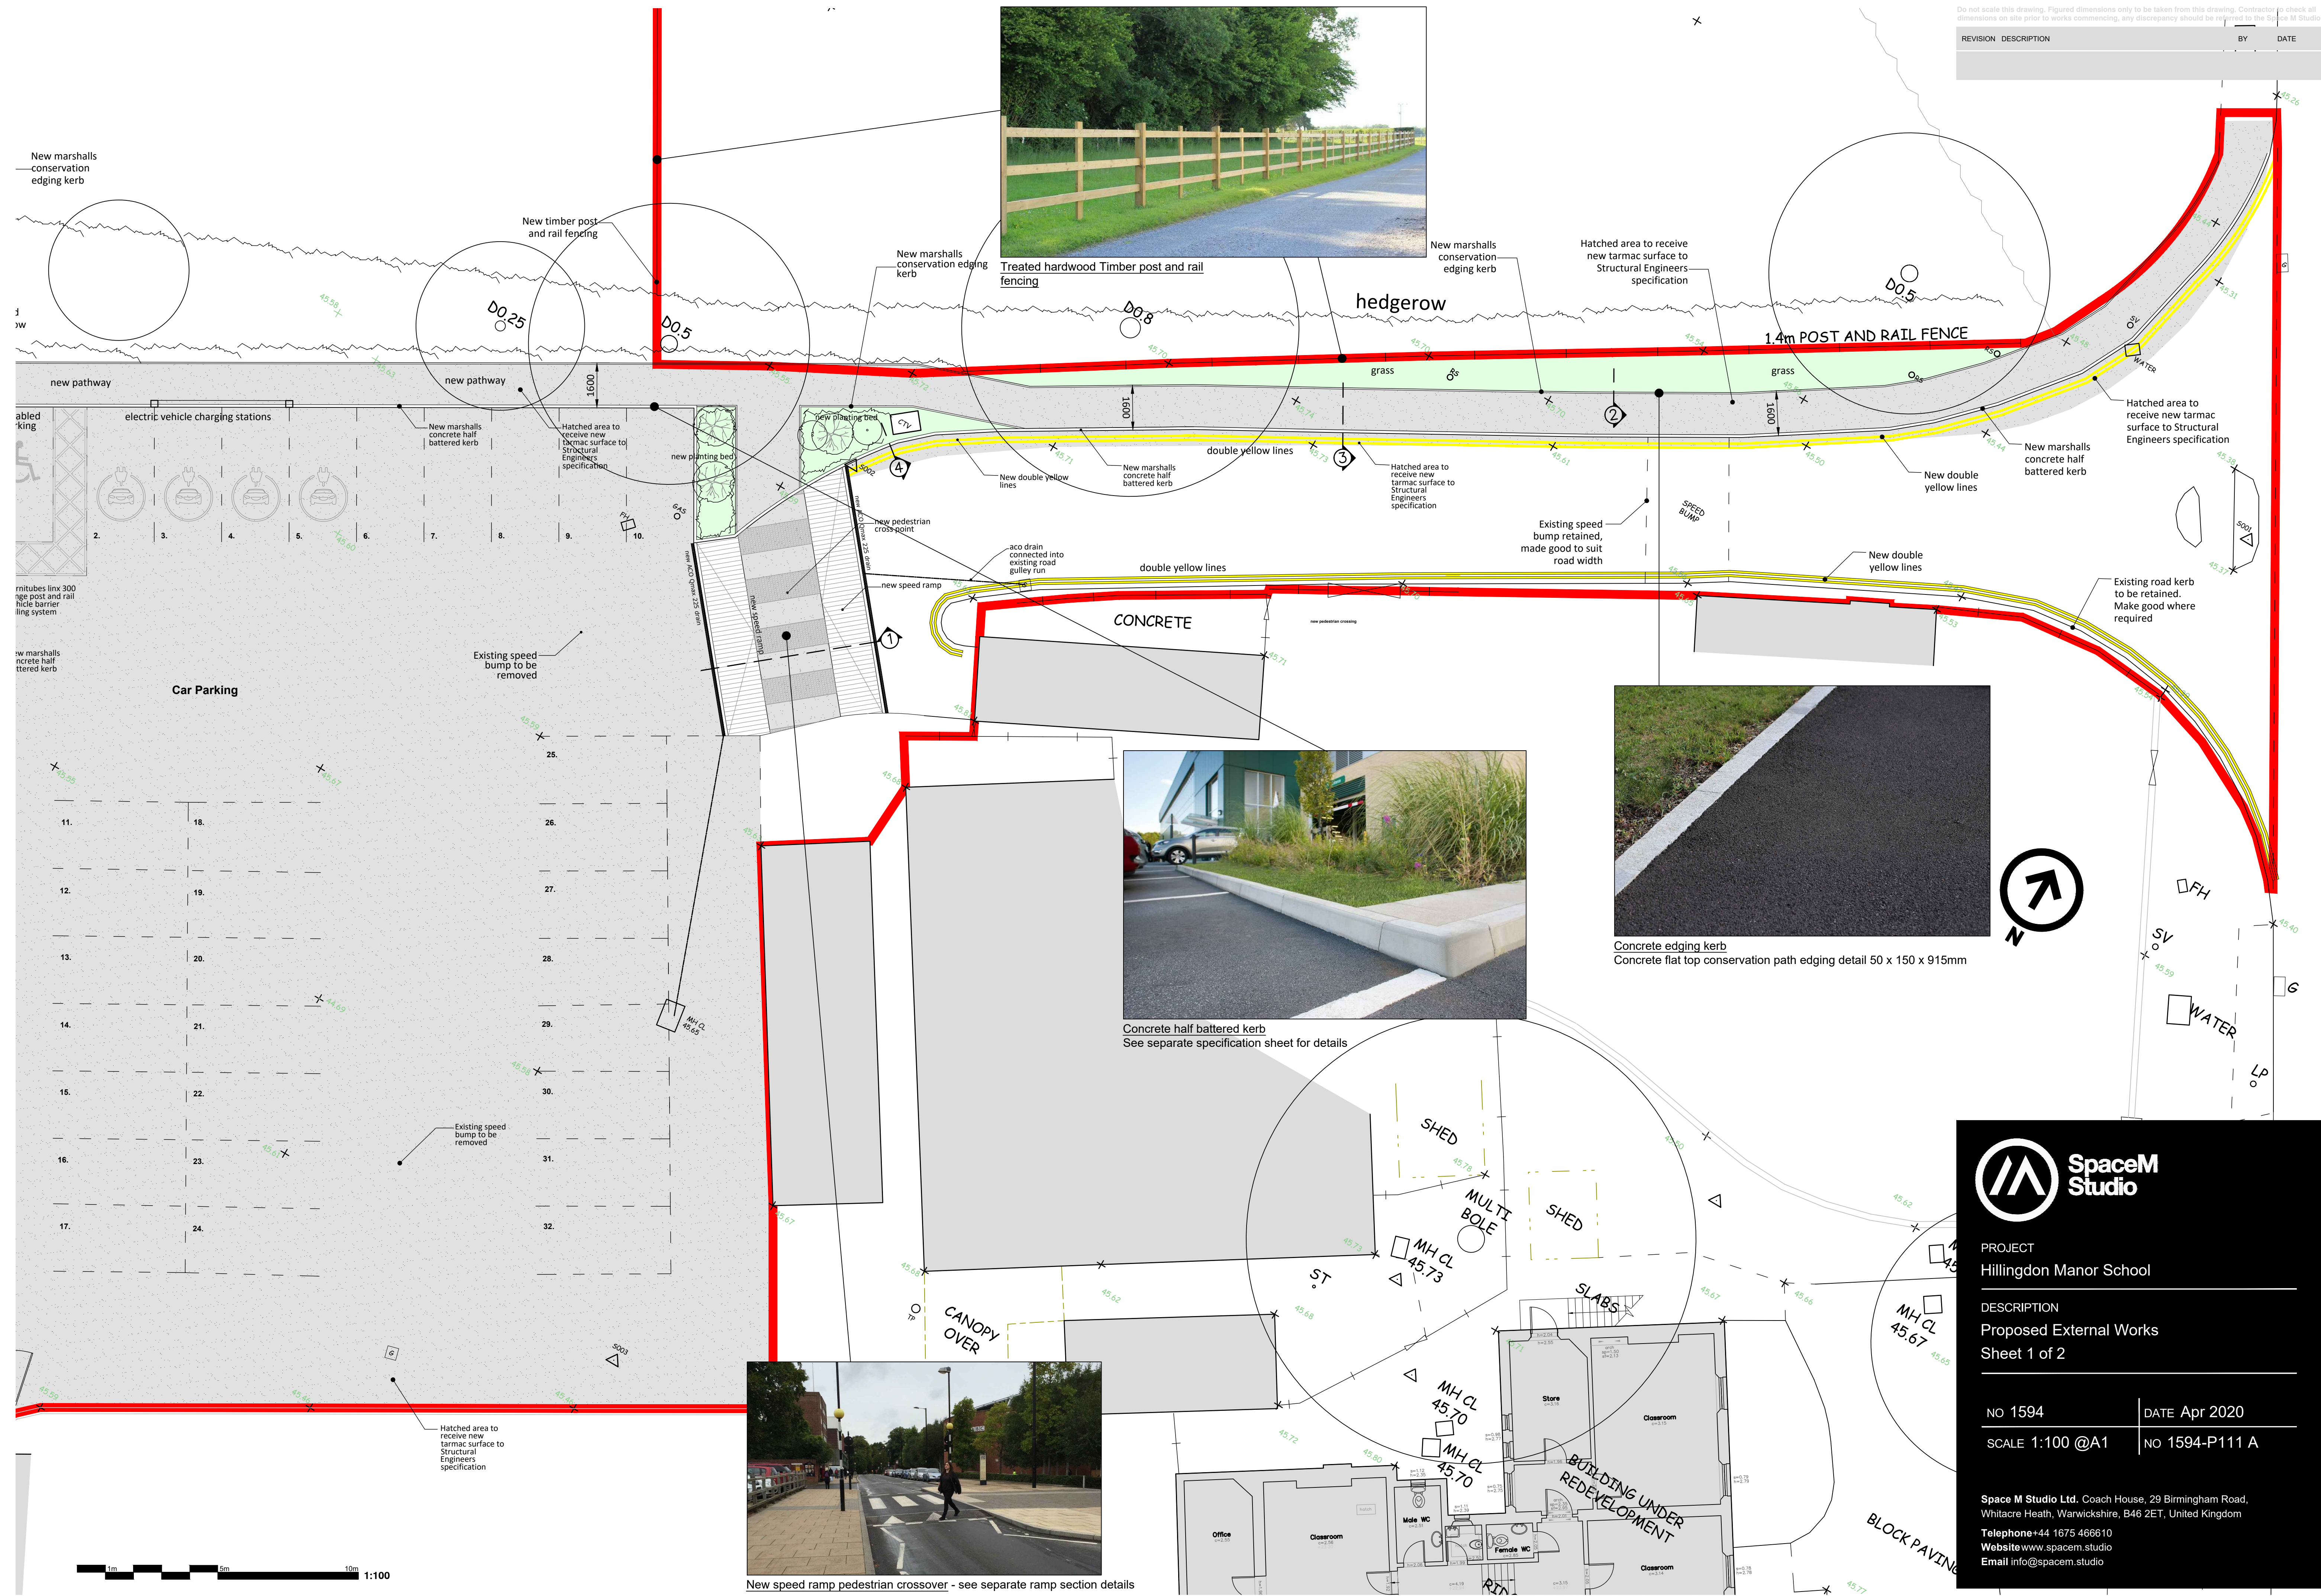

PROJECT
Hillingdon Manor School

DESCRIPTION
Proposed External Works
Sheet 1 of 2

NO 1594 DATE Apr 2020
SCALE 1:100 @A1 NO 1594-P111 A

Space M Studio Ltd. Coach House, 29 Birmingham Road,
Whitacre Heath, Warwickshire, B46 2ET, United Kingdom
Telephone +44 1675 466610
Website www.spacem.studio
Email info@spacem.studio