


REVISION	DESCRIPTION	BY	DATE
1	ISSUED FOR TENDERS	AS	15/03/2024



2.4m high green mesh fence
Mesh fencing is pre galvanised as well as powder coated RAL 6005 Green

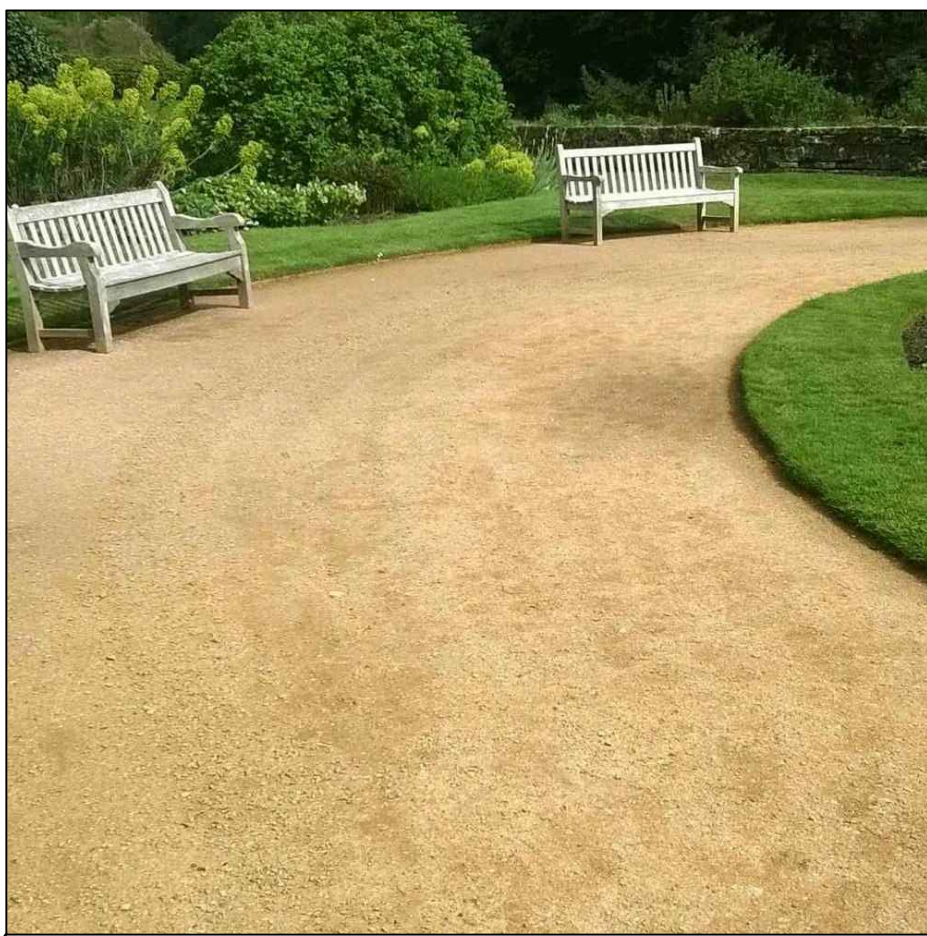

Bound gravel pathway
New self binding gravel compacted surface, 40mm compacted thickness; on MOT type 1 sub base; material graded 12mm to dust; Breedon Aggregates Colour REF: Golden Amber: It is suitable for wheelchair use and meets the requirements under the Equality Act 2010; soft & natural appearance non trip, non slip surface

