

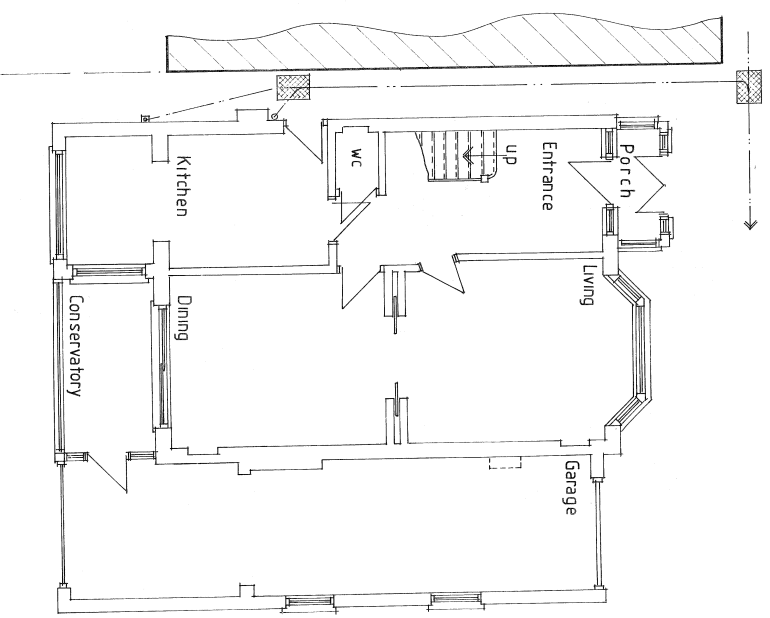



NOTES:
All dimensions must be checked on site and not
extracted from this drawing.

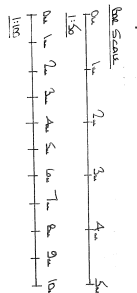

GROUND FLOOR PLAN

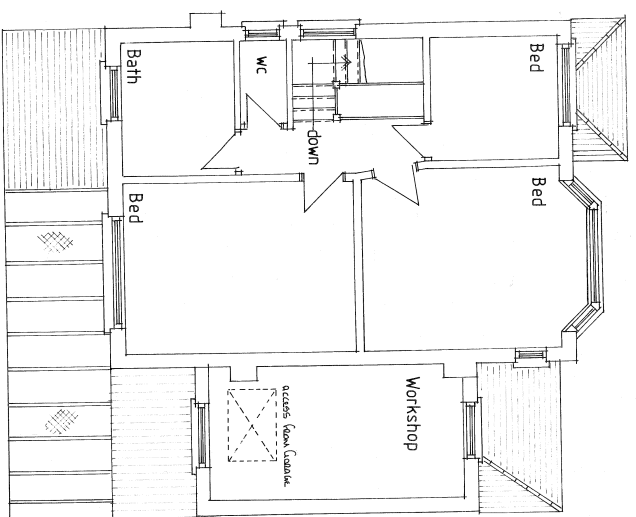


FIRST FLOOR PLAN

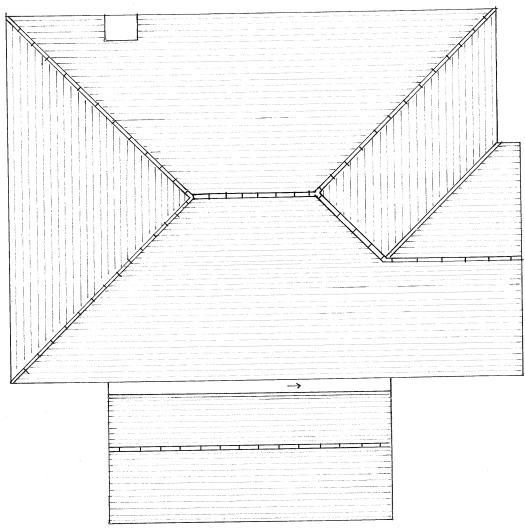


ROOF PLAN


THIS DRAWING TO BE READ
IN CONJUNCTION WITH DRG
No 4387 /04 & 05

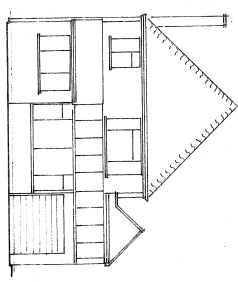


REAR ELEVATION

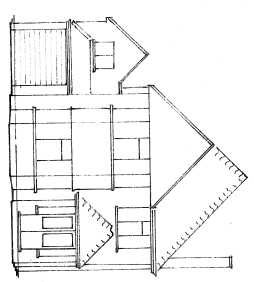

FRONT ELEVATION

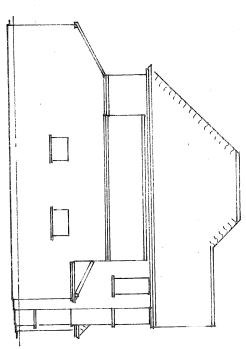

SIDE ELEVATION

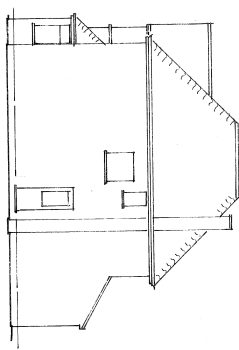

SIDE ELEVATION

EXISTING FLOOR PLANS
AND ELEVATIONS

Scale	1:50 (1:10)
Date	July 2010
Drawn By	GLD
Dwg No.	4387/01
Rev.	

Client
MR MRS MADADI

Job Title
31 St George's Drive
Ickenham
Middx

Pottle & Co Ltd
Planning & Building Consultants
Suite A, 128 Manor Way
Ruslip, Middlesex, HA4 8PR
Tel: 01895 622800
www.pottle.co.uk

Rev.	Date	Revisions
A		