




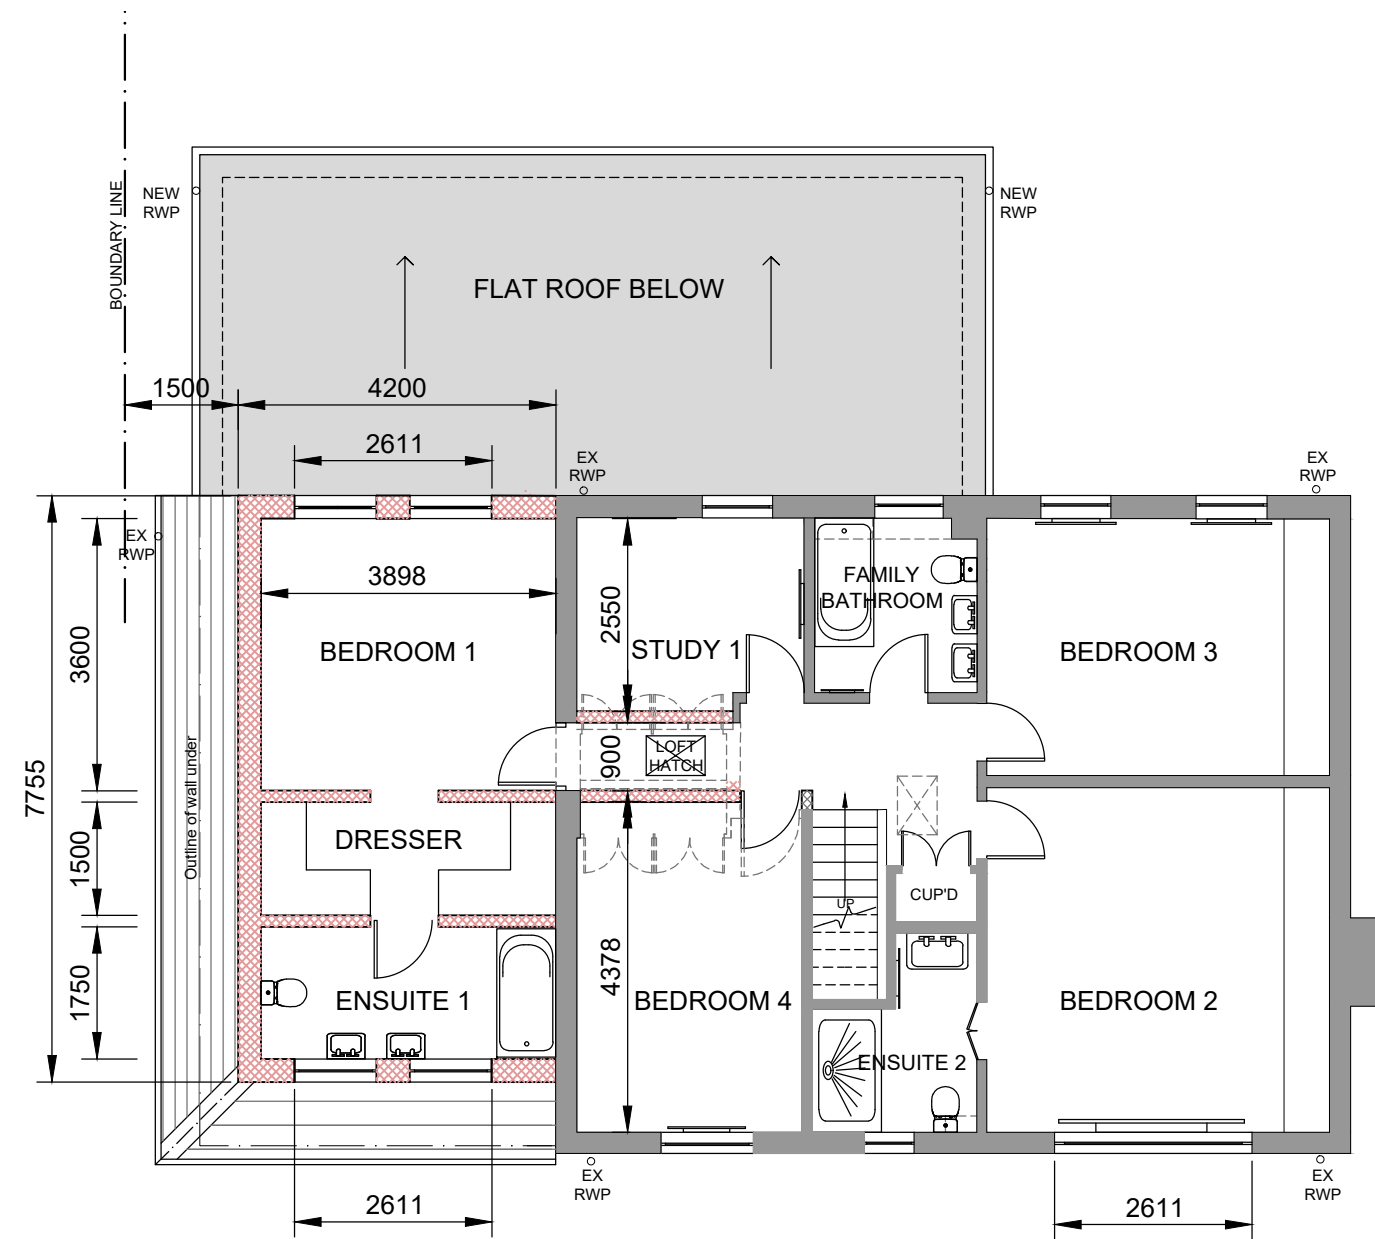



FIRST FLOOR PLAN

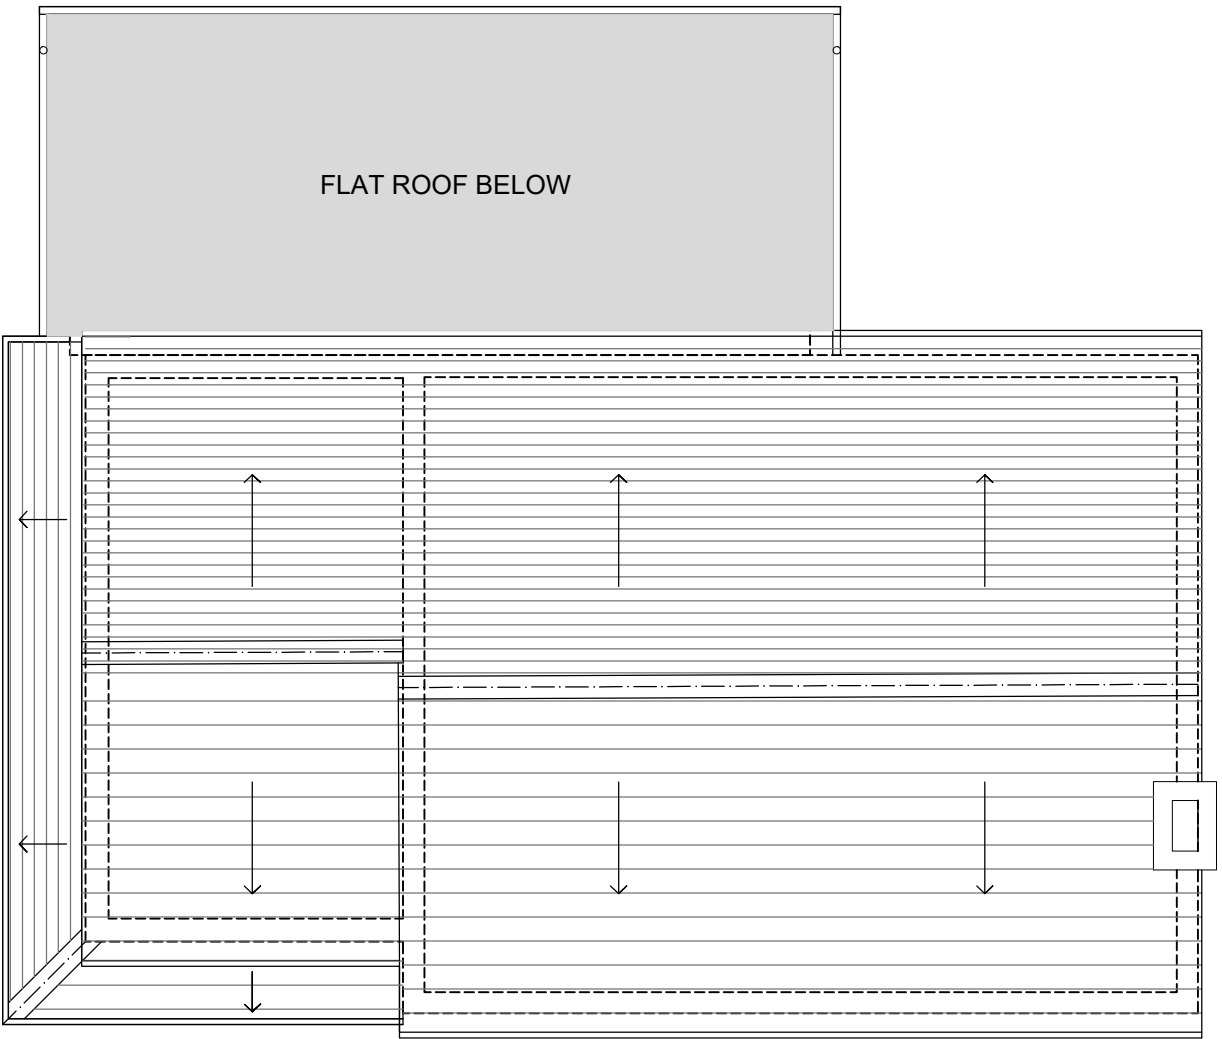

ROOF PLAN

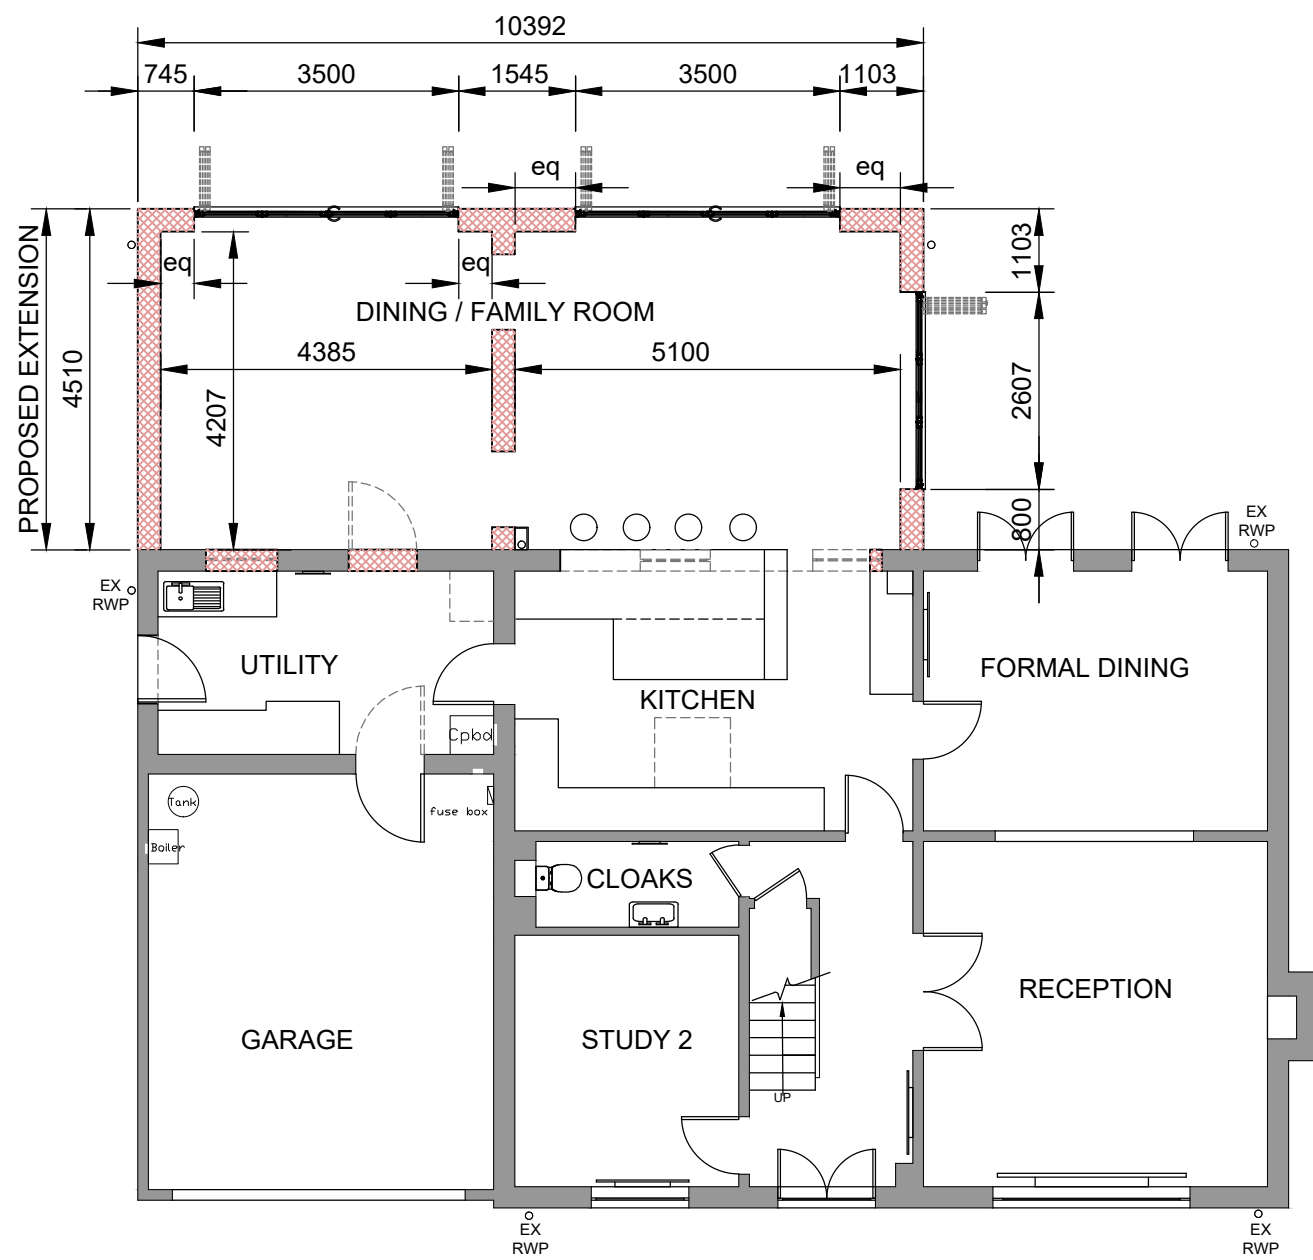

GROUND FLOOR PLAN

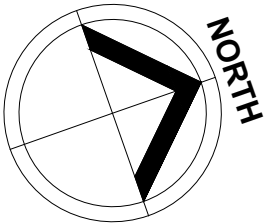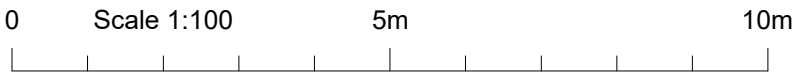

Amendments/Notes			
Rev.	Detail	By	Date
A	Window to extension & roof line over garage amended	NHQ	05.07.2021
B	Window above garage amended	NHQ	06.07.2021
LEGEND EXISTING DEMOLISHED EXISTING WALLS RETAINED NEW WALLS TO MATCH EXISTING			
PLANNING All dimensions and levels to be checked on site by contractor prior to preparation of shop drawings and commencement of work on site. This drawing and the copyrights and patents therein are the property of the Architect and may not be used or reproduced without consent. This drawing is to be read in conjunction with all relevant consultants and/or specialist's drawings/documents and any discrepancies or variations are to be notified to the Architect before the affected work commences. All works on site are to be carried out fully in accordance with current CDM regulations and recommendations, current Building Regulations, British Standards and Codes of Practice as appropriate.			
Project THE CEDAR 2 FRINGEWOOD CLOSE NORTHWOOD HA6 2TB			
Drawing PROPOSED PLANS: GROUND, FIRST & ROOF			
SEABROOK ARCHITECTS CHARTERED ARCHITECTS 17 Chiltern Court, Asheridge Road, Chesham, Bucks HP5 2PX Tel: 01494 778918 e-mail: info@gsparchitects.co.uk			
Drawn By NHQ		Date	June 2021
Checked By Checked by		Date	Checked date
Approved By Approved		Scale	1:100@A2
Drawing No. 5835/PL103		Rev.	B